Stock Designs in

ARCHITECTURAL TERRA COTTA

The Winkle Terra Cotta Company

Century Building

St. Louis, Mo.

Digitized by:

ASSOCIATION
FOR
PRESERVATION
TECHNOLOGY,
INTERNATIONAL
www.apti.org

**BUILDING
TECHNOLOGY
HERITAGE
LIBRARY**

https://archive.org/details/buildingtechnologyheritagelibrary

From the collection of:

**NATIONAL
BUILDING
ARTS
CENTER**

http://web.nationalbuildingarts.org

Stock Designs in'''

ARCHITECTURAL TERRA COTTA

The Winkle Terra Cotta Company

502-3 Century Building

St. Louis, Mo.

Medals awarded for excellency of material.

Foreword

TERRA COTTA is the most durable material used for buildings and also one of the most economical—it is not affected by climatic changes, as having been burned at a high temperature it is quite impervious and practically everlasting.

Terra Cotta, owing to its peculiar structure, is a light yet strong material and can be used in any form of building—it is also economical and buildings can be ornamented at a low cost, as it is possible to repeat by using the same moulds once the model has been made. Buildings either faced or trimmed with terra cotta are attractive, and a nice terra cotta front will attract customers and make a shop profitable.

The designs shown herein can be furnished promptly, as we carry quite a supply in stock in unglazed finish and, having the moulds, it requires only a short period of time to get out the work in any color or finish.

We are particularly well equipped to get out special designs in all finishes and colors, in unglazed, glazed or polychrome textures.

We have furnished work for many of the largest and most important structures in the Middle West, South, Southwest and West.

Our plant was established in 1883 and is the oldest west of the Mississippi and one of the oldest in the United States.

THE WINKLE TERRA COTTA COMPANY
St. Louis, Mo.

STORE FRONTS

THE WINKLE TERRA COTTA COMPANY

SAINT LOUIS, MISSOURI.

PLATE NO. 1.

SCALE $\frac{3}{16}$" = 1'-0"

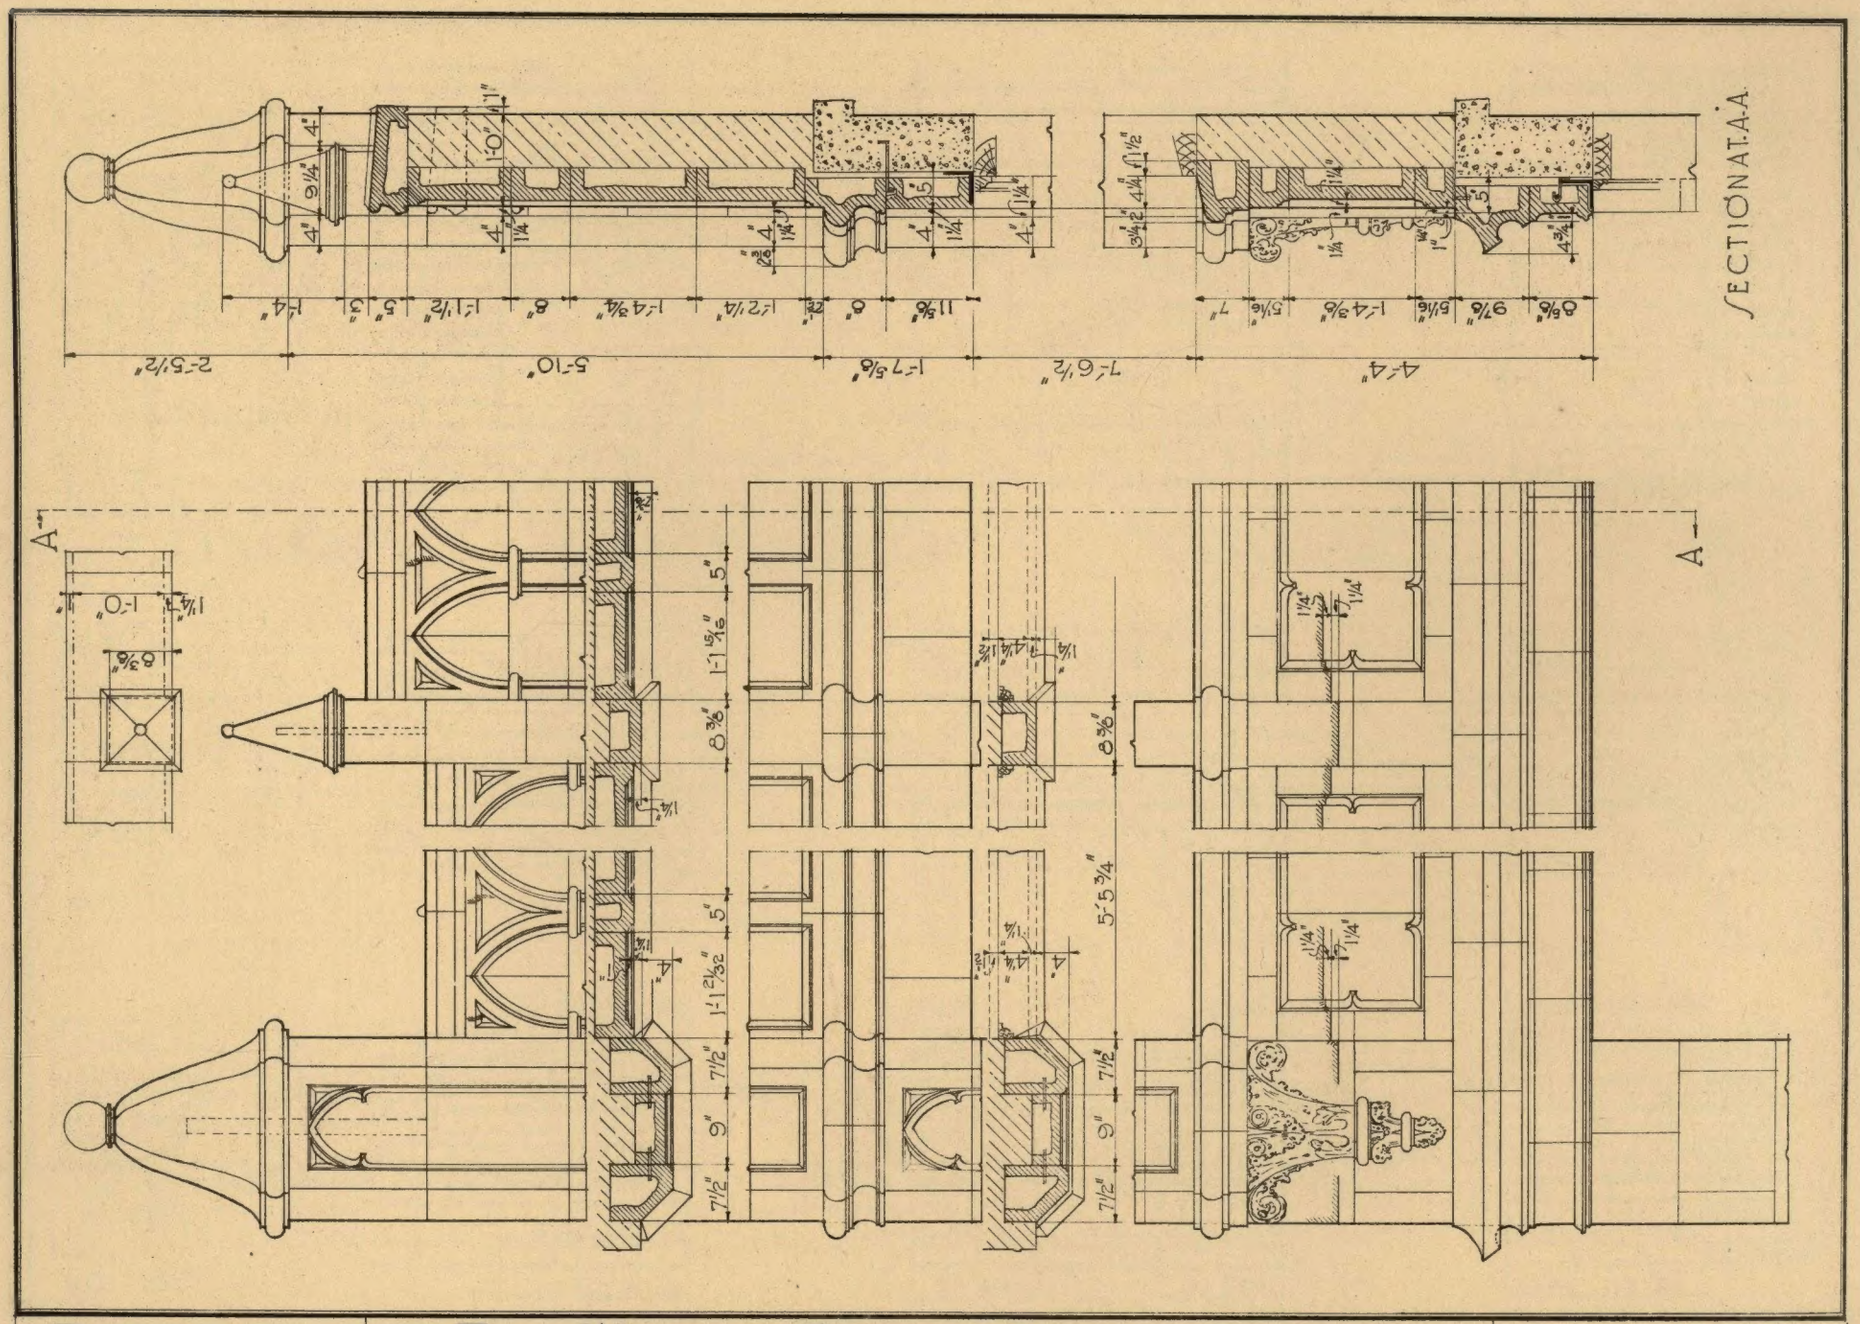

DETAILS SEE PLATE NO 1	THE WINKLE TERRA COTTA COMPANY SAINT LOUIS, MISSOURI.	PLATE NO 2 SCALE ½" 1'-0"

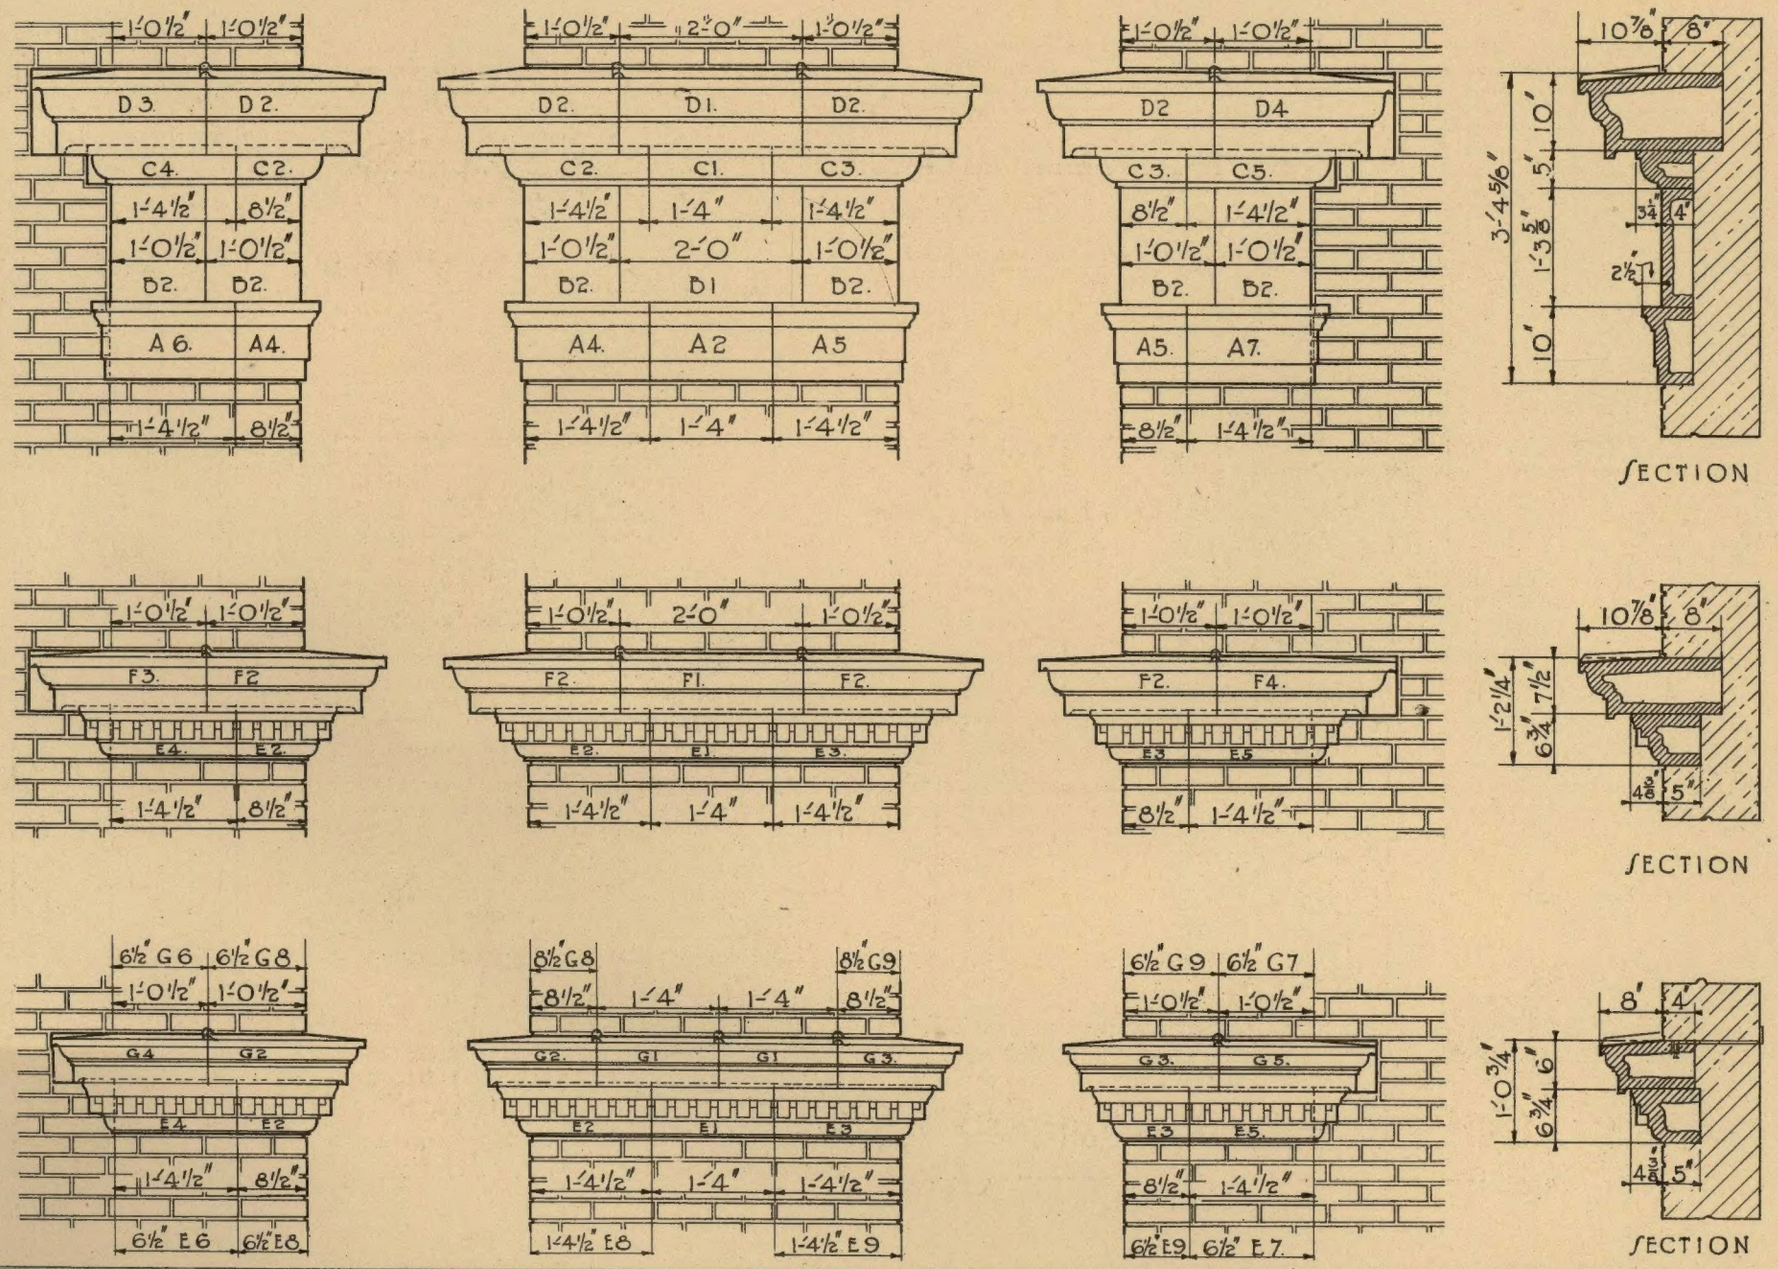

CORNICES

THE WINKLE TERRA COTTA COMPANY

SAINT LOUIS, MISSOURI.

PLATE NO. 3.

SCALE 1/2" = 1'-0"

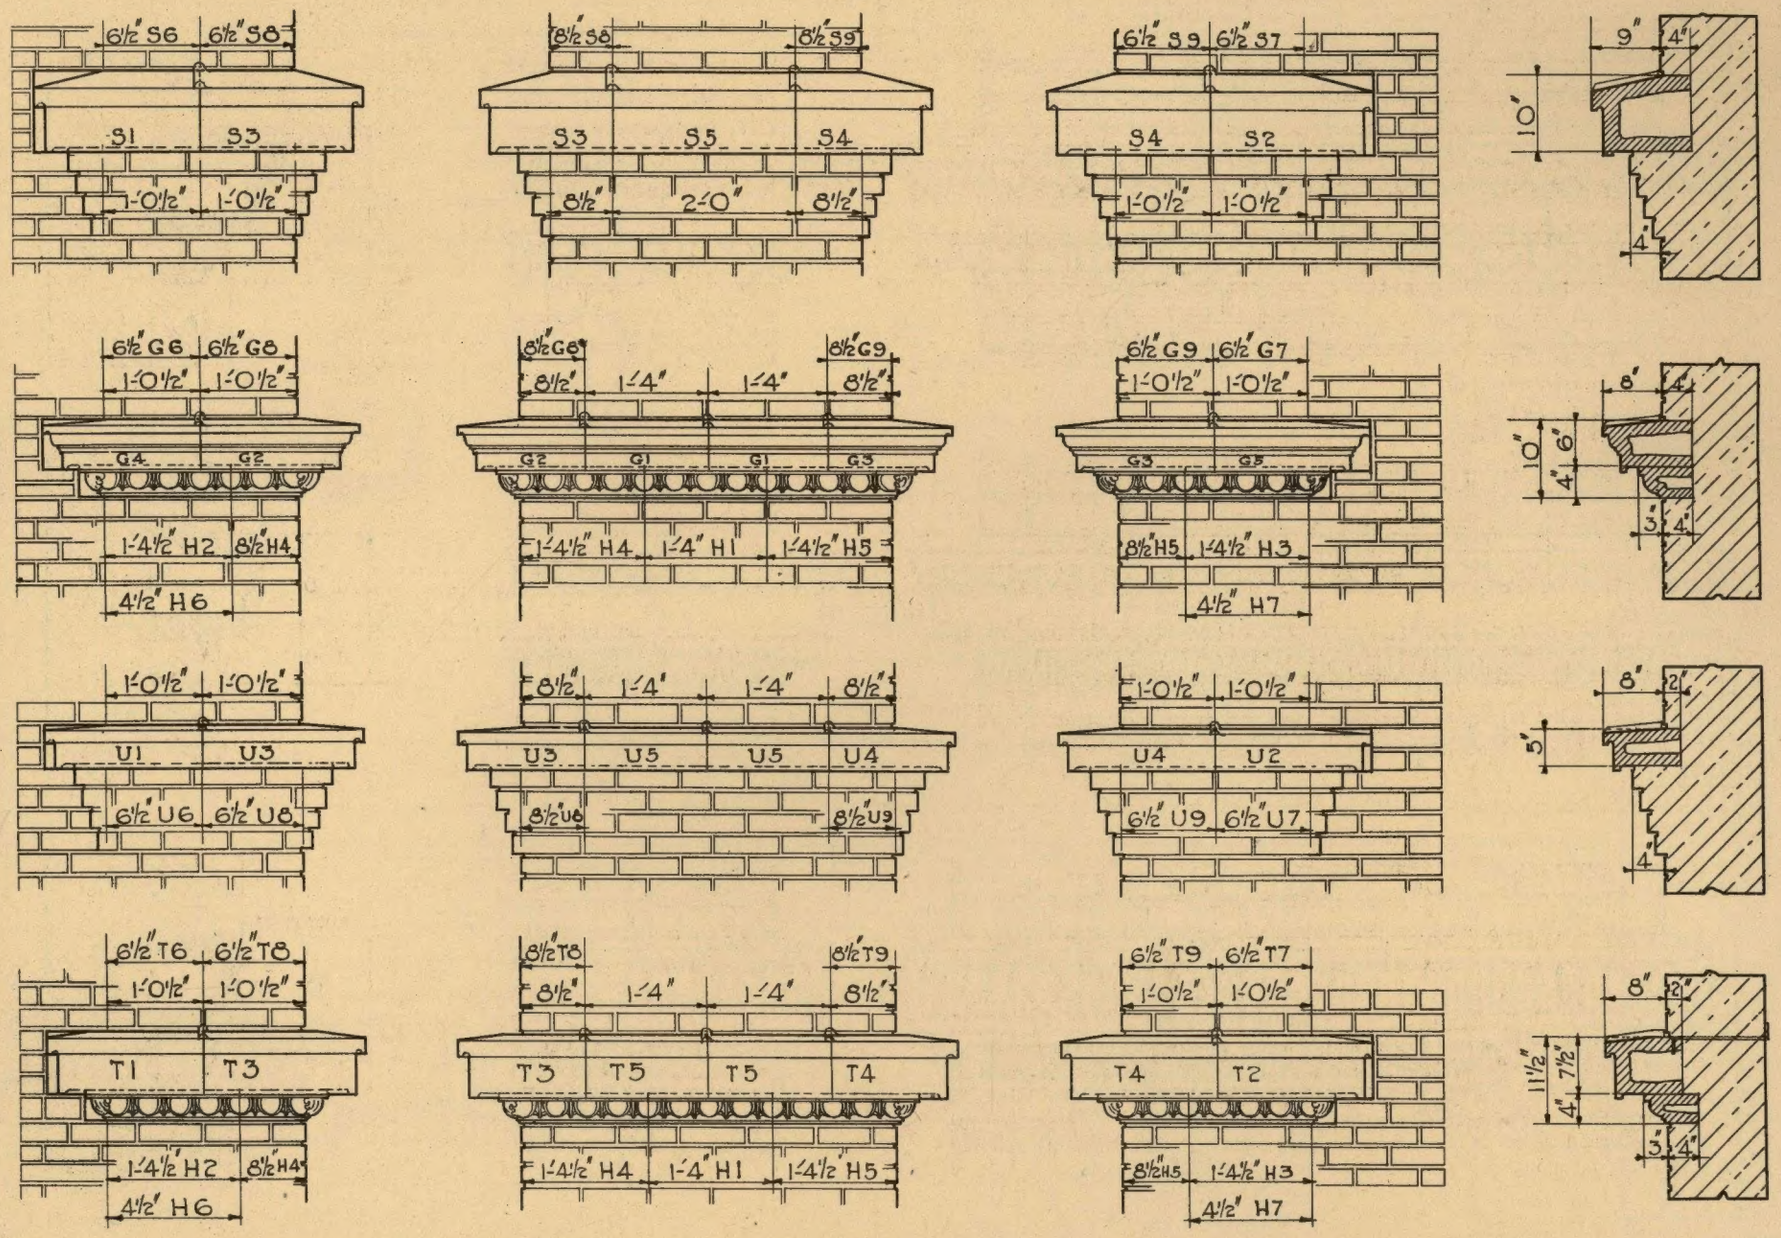

CORNICES

THE WINKLE TERRA COTTA COMPANY

SAINT LOUIS, MISSOURI.

PLATE NO. 4

SCALE ½"=1'-0"

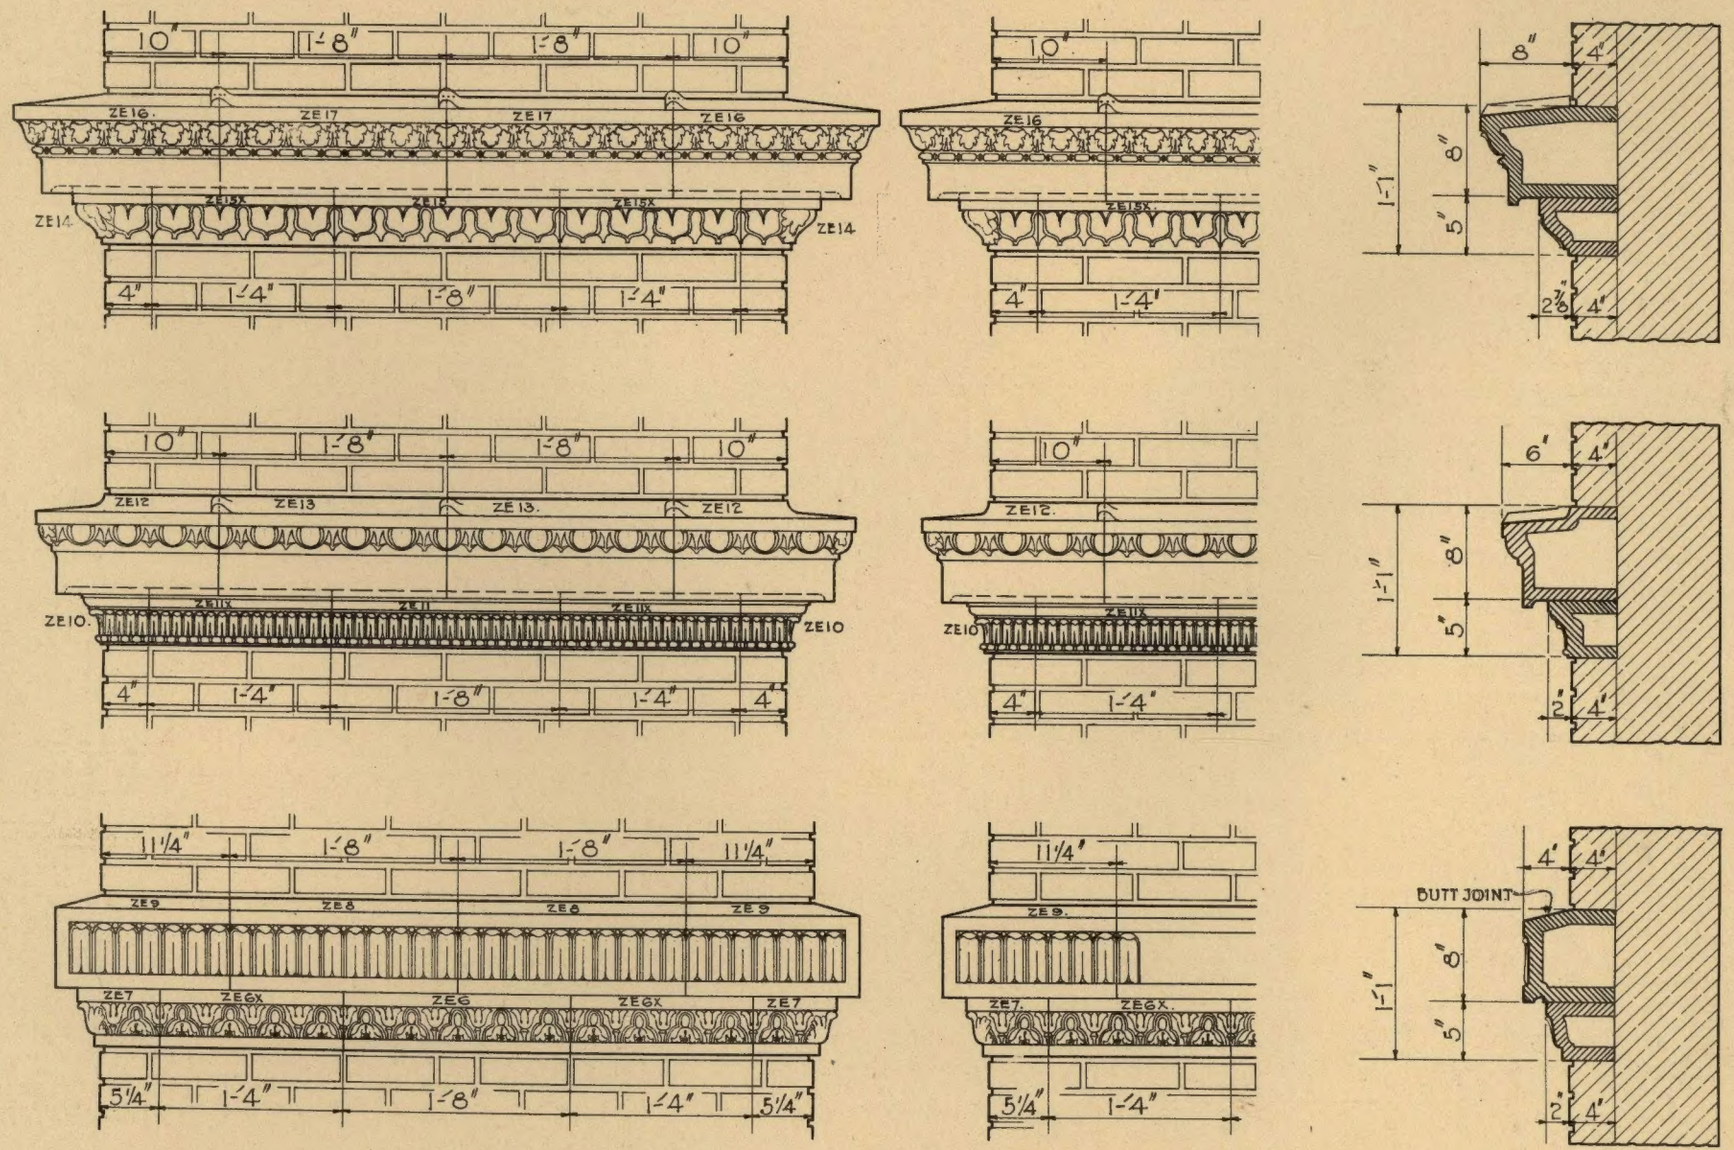

CORNICES

THE WINKLE TERRA COTTA COMPANY
SAINT LOUIS, MISSOURI.

PLATE NO. 5
SCALE 3/4"=1'-0"

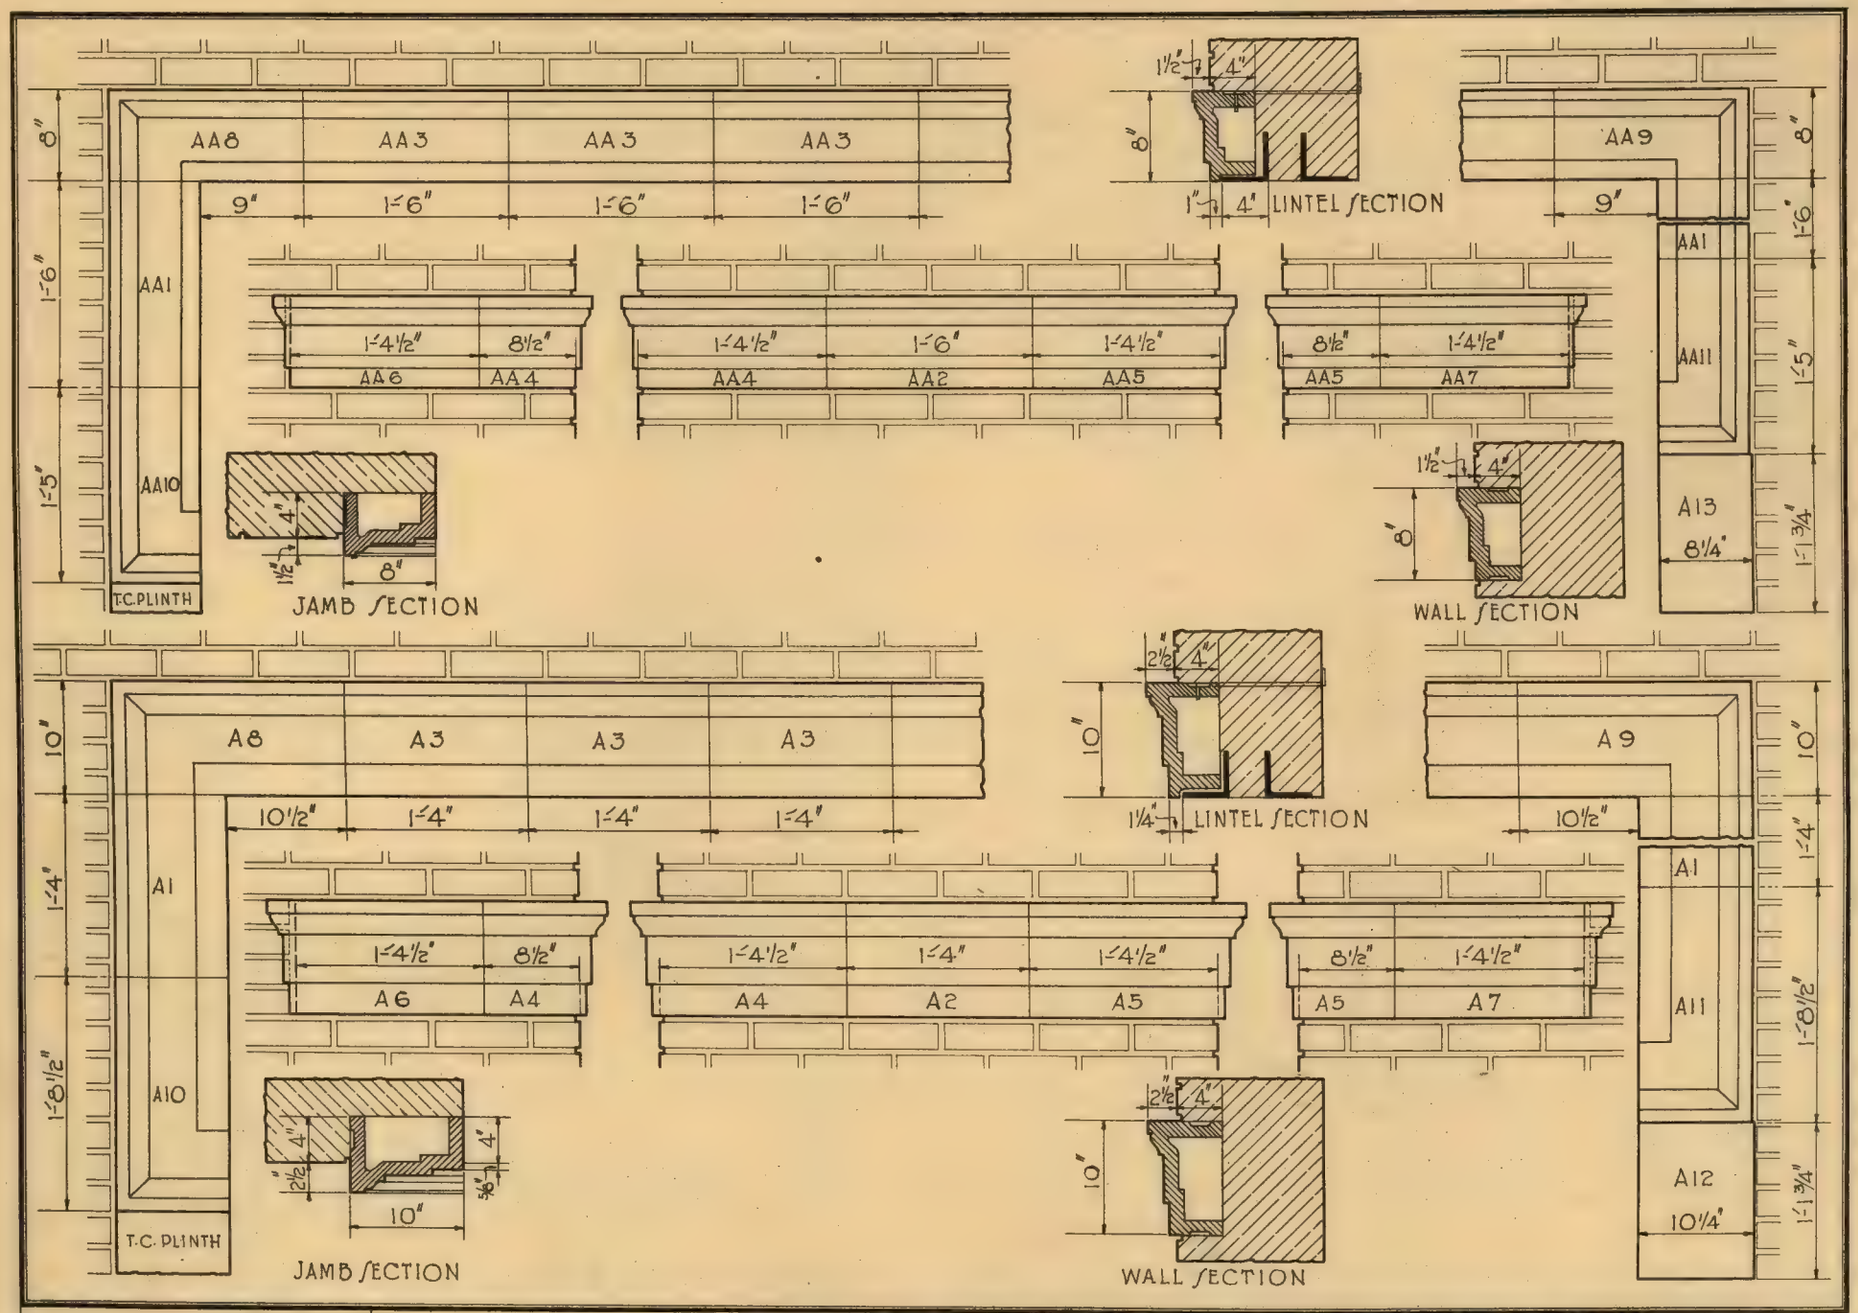

ARCHITRAVES

THE WINKLE TERRA COTTA COMPANY
SAINT LOUIS, MISSOURI.

PLATE No. 6
SCALE ¾"=1'-0"

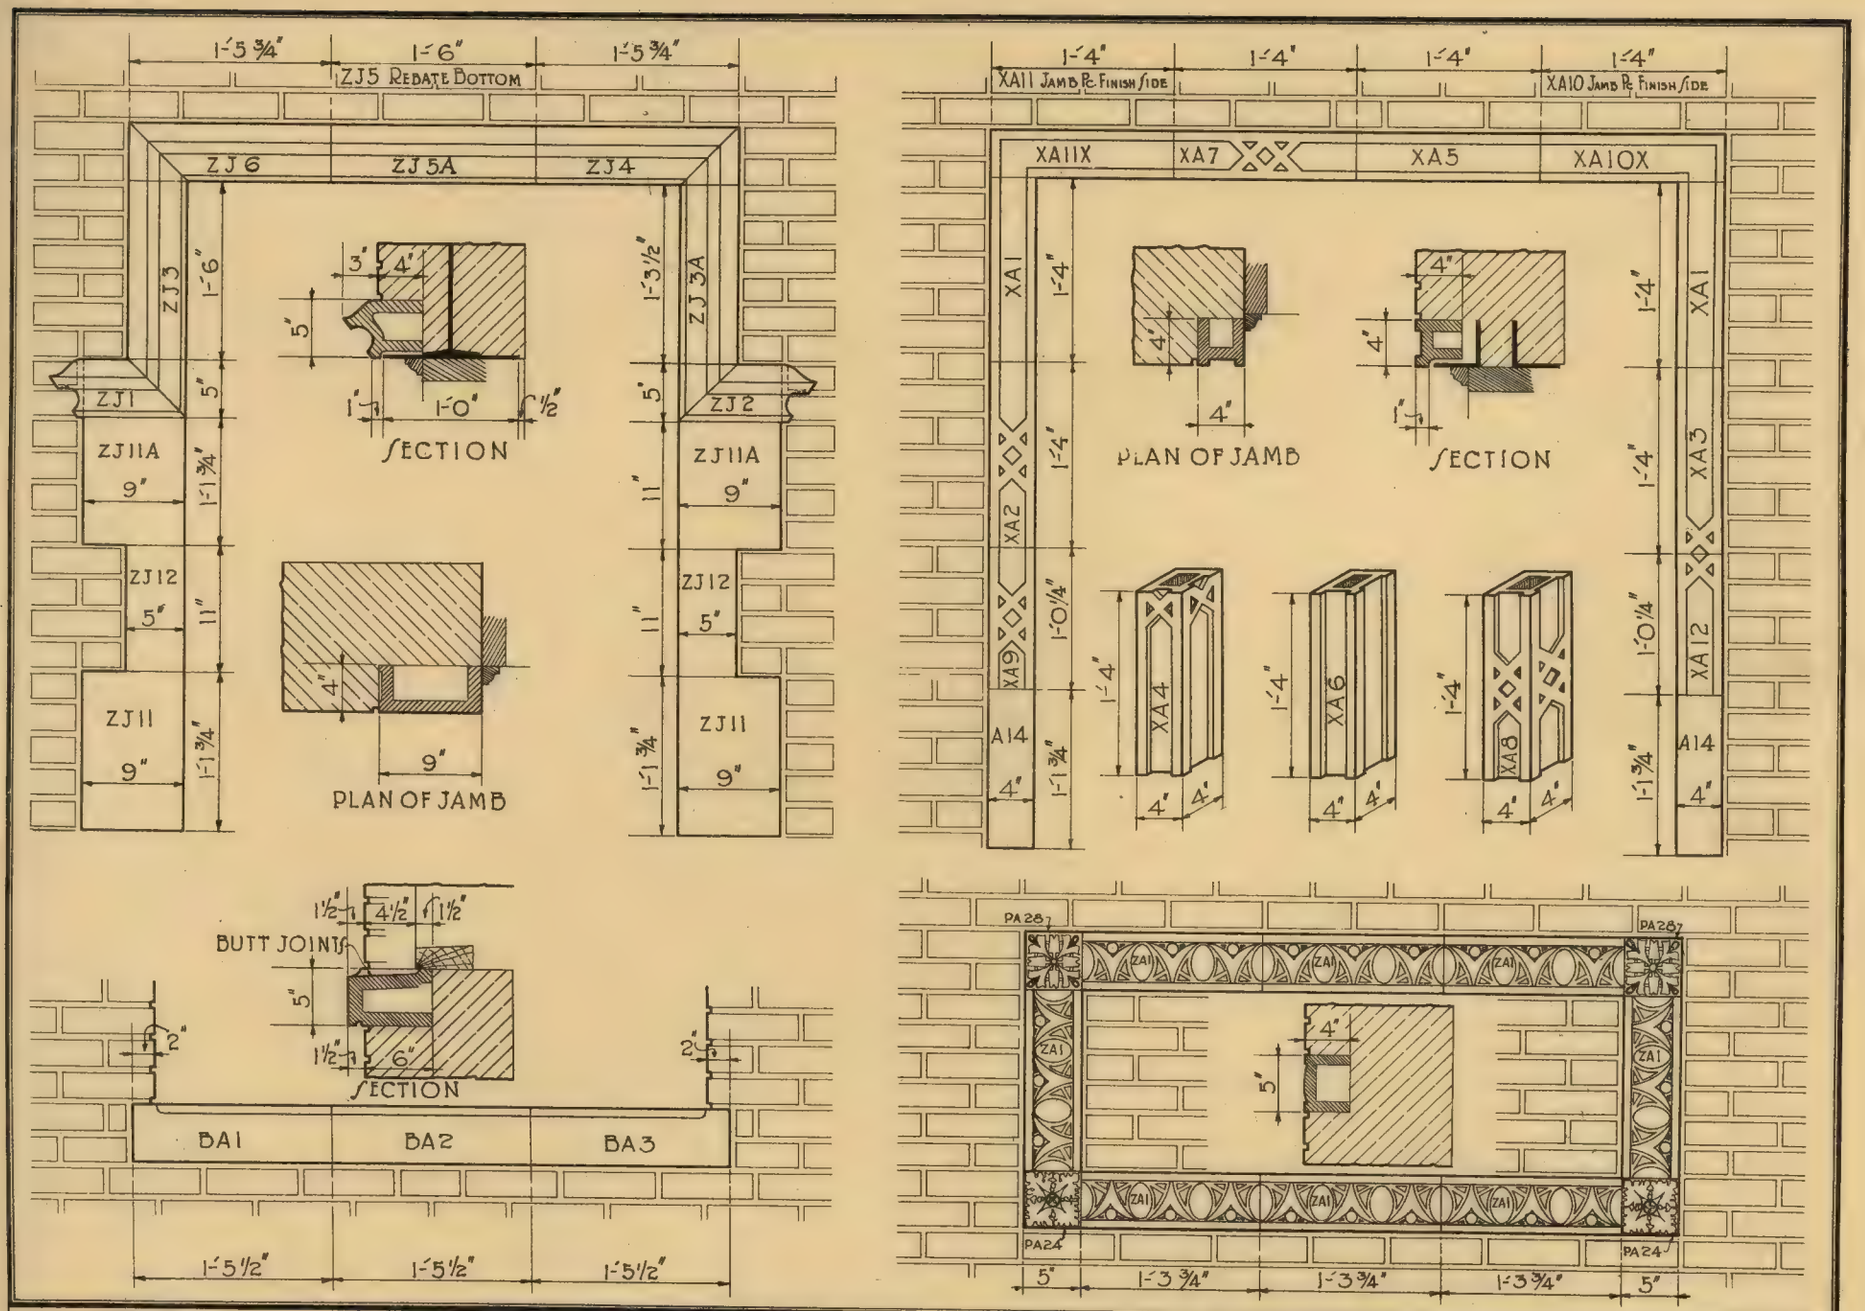

WINDOW AND DOOR TRIM	THE WINKLE TERRA COTTA COMPANY SAINT LOUIS, MISSOURI.	PLATE NO. 7 SCALE 3/4"=1'-0"

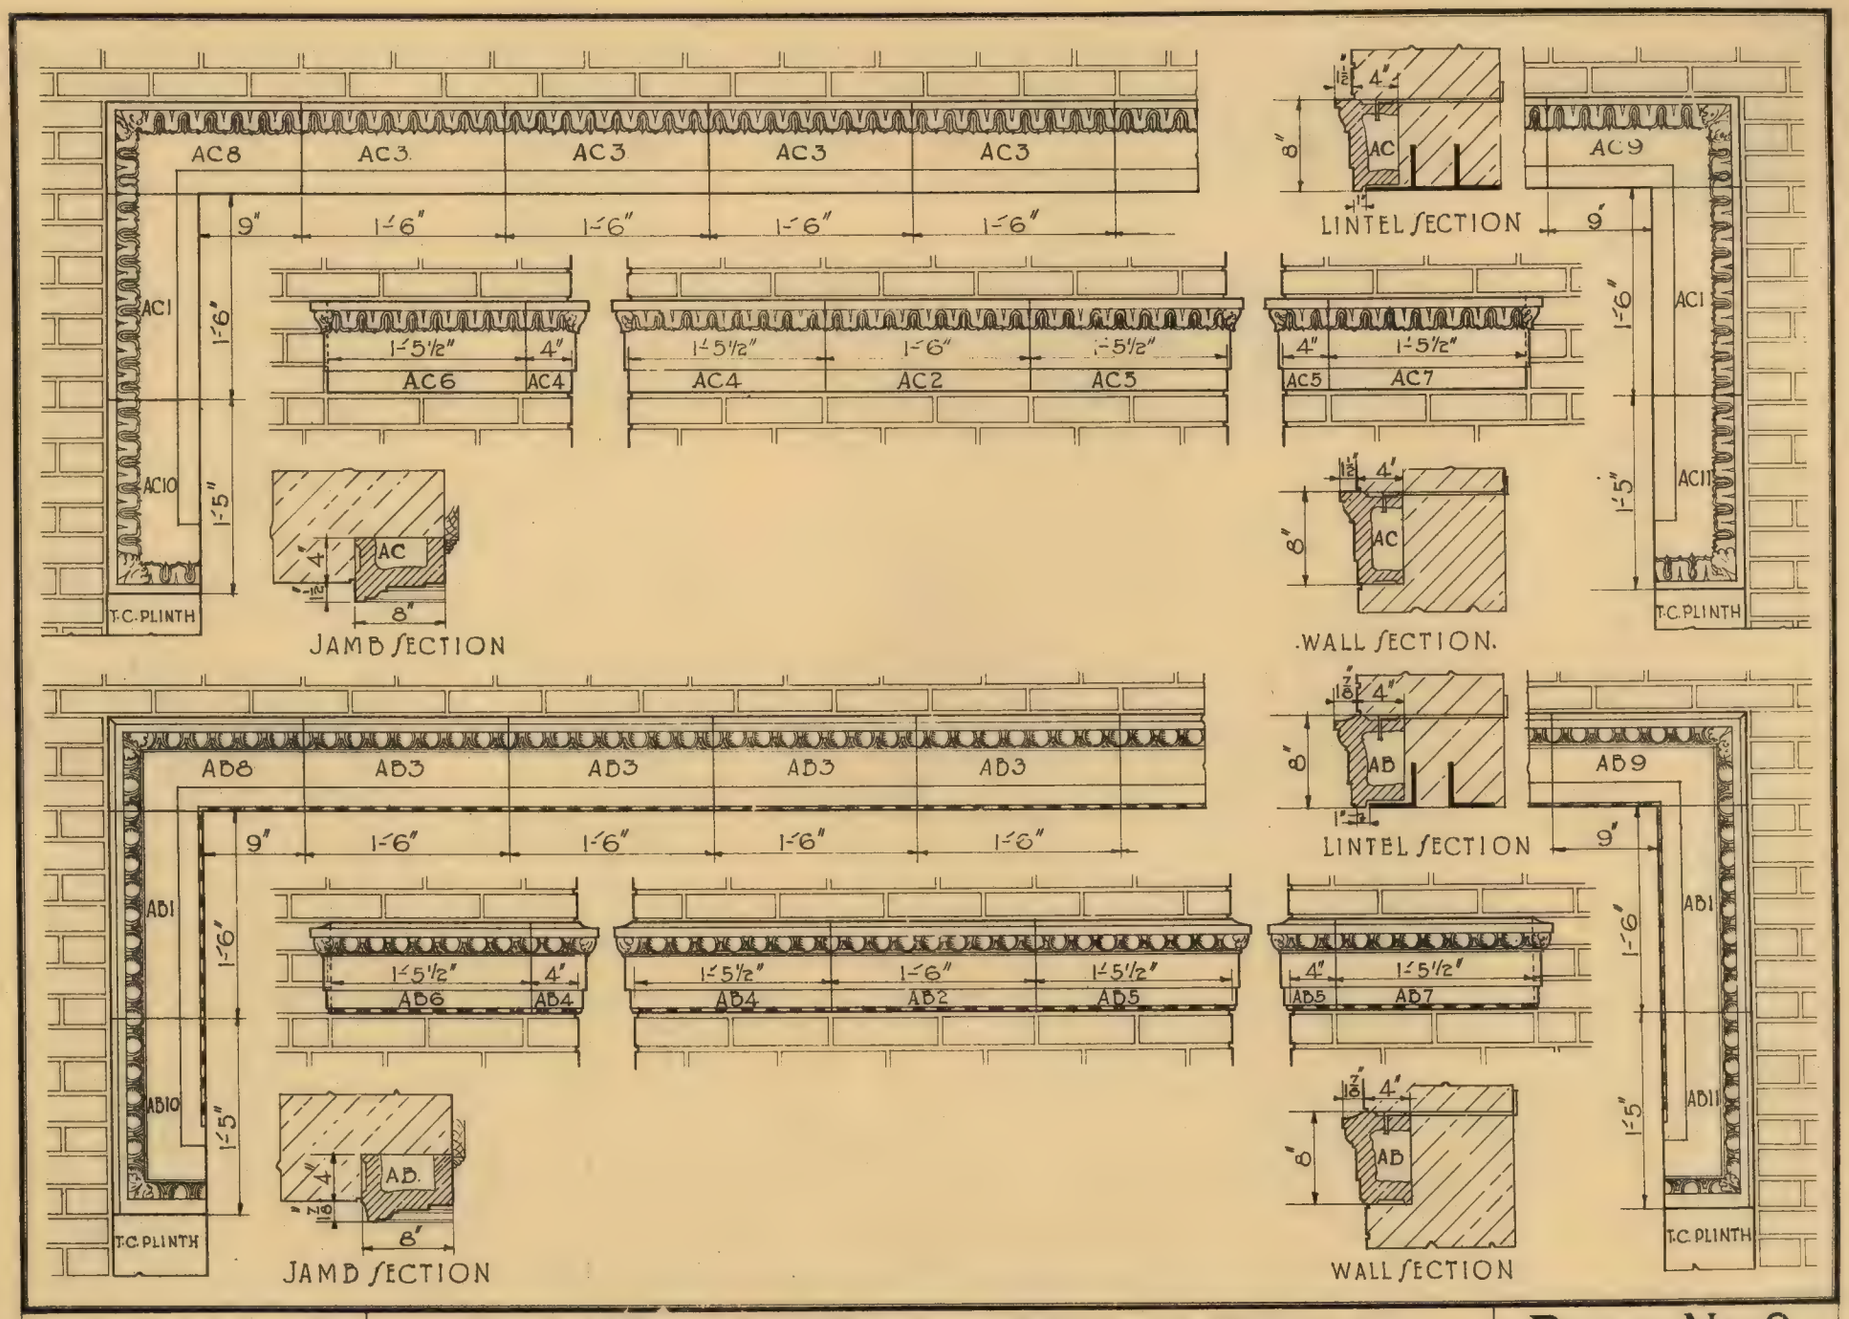

ARCHITRAVES

THE WINKLE TERRA COTTA COMPANY
SAINT LOUIS, MISSOURI.

PLATE NO. 8.
SCALE: 3/4" = 1'-0"

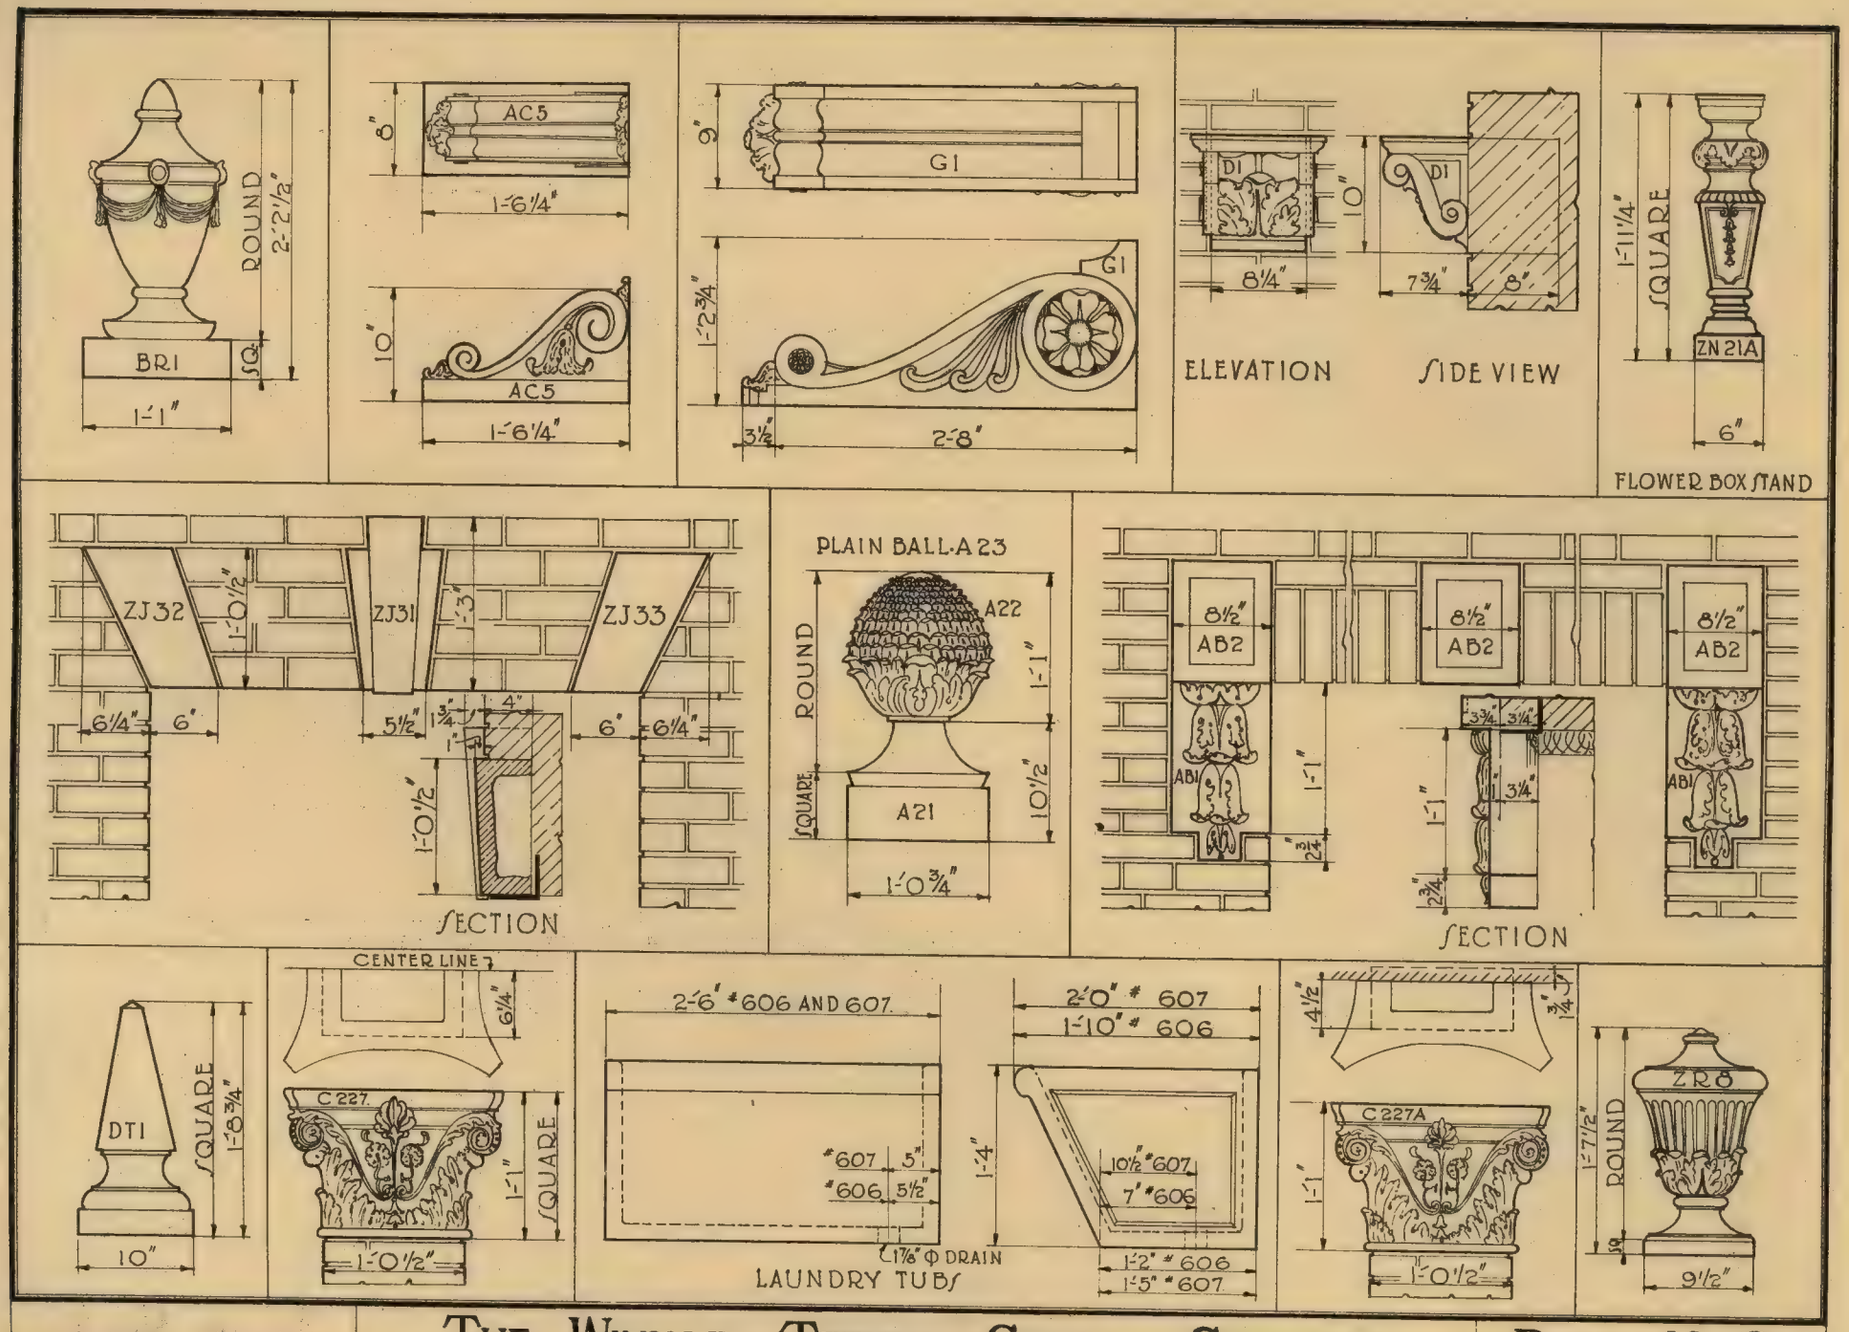

MISCELLANEOUS

THE WINKLE TERRA COTTA COMPANY

SAINT LOUIS, MISSOURI.

PLATE No. 9

SCALE ¾"=1'-0"

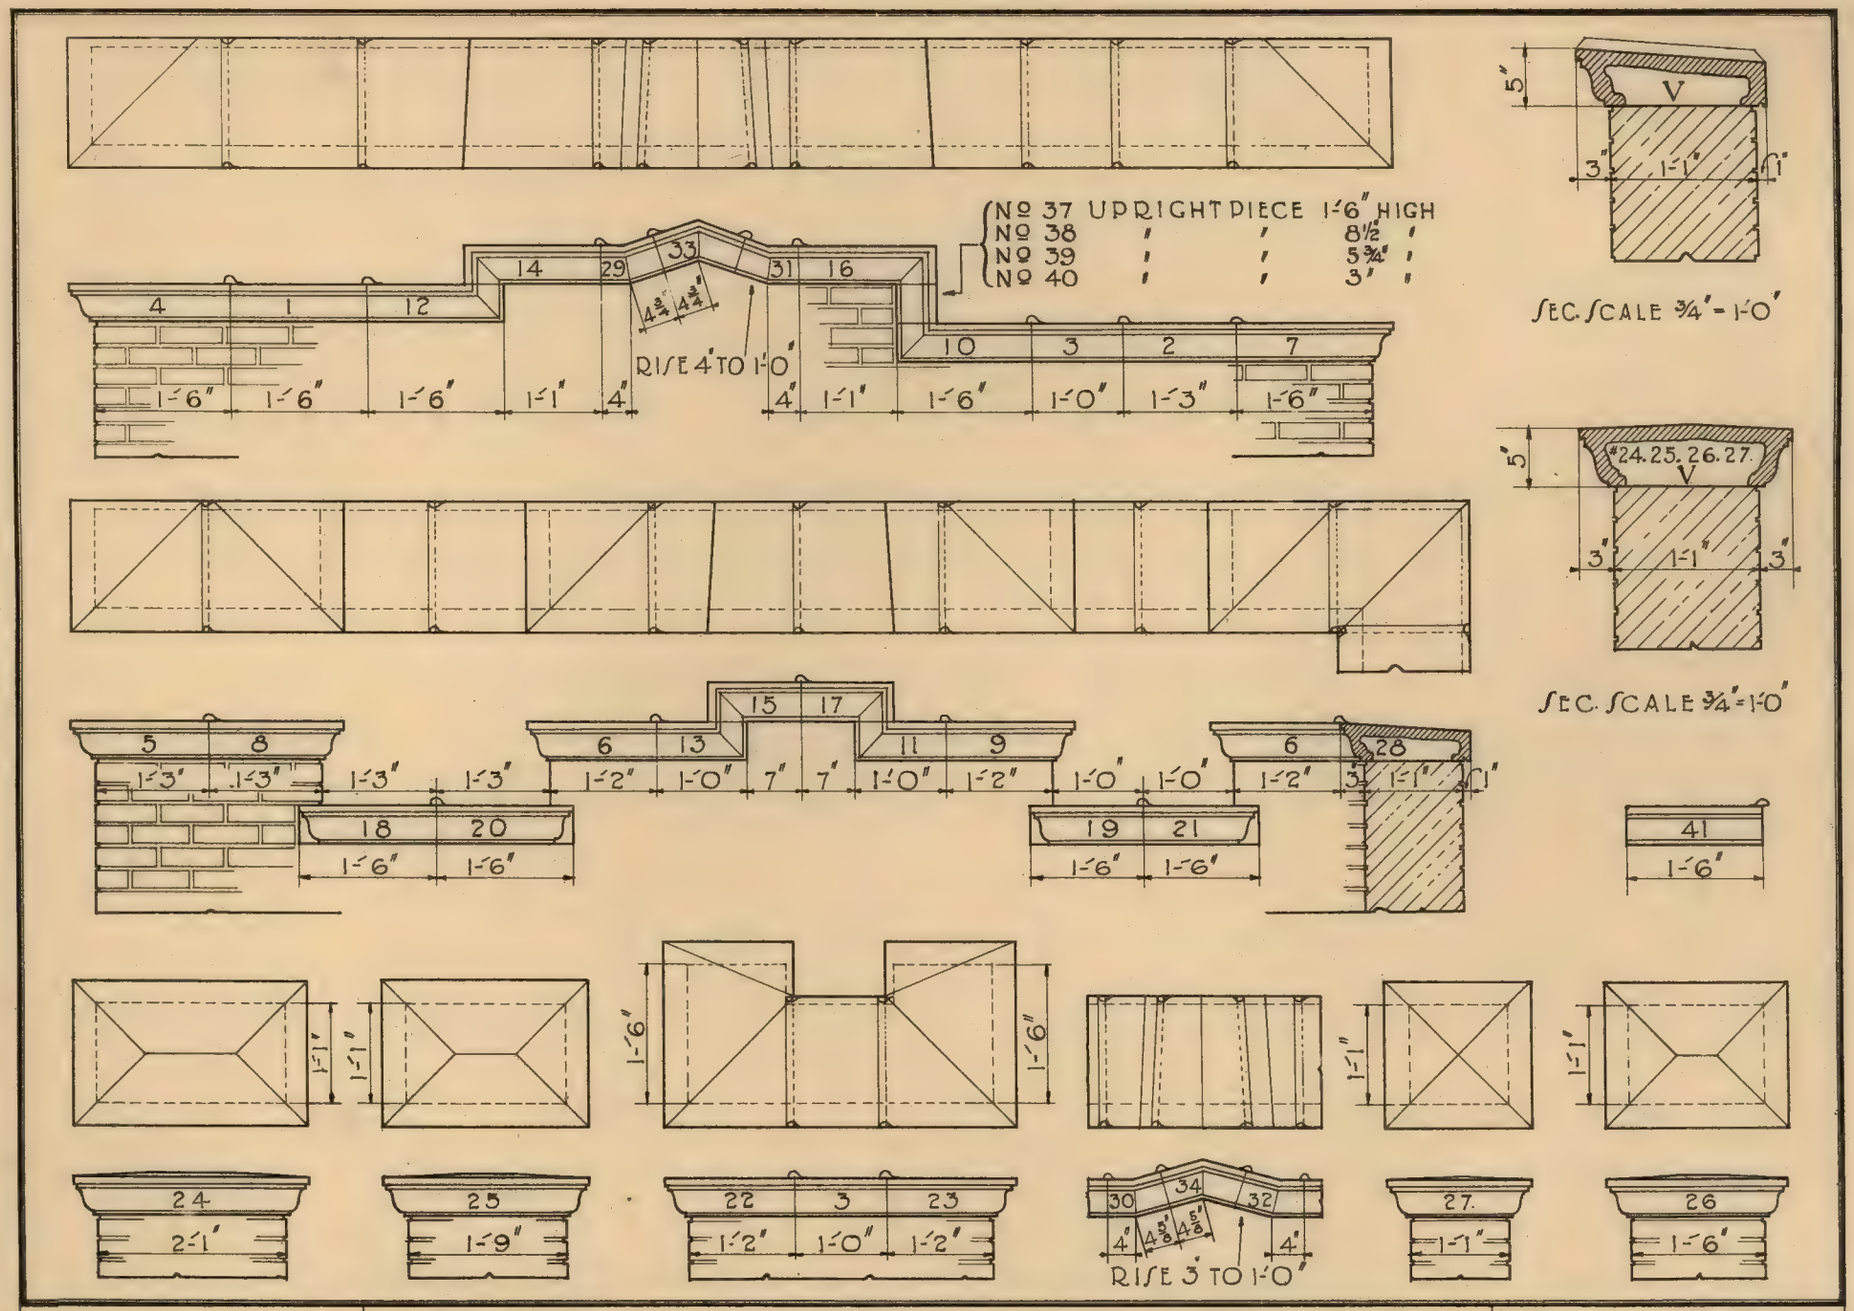

COPING

THE WINKLE TERRA COTTA COMPANY

SAINT LOUIS, MISSOURI.

PLATE No. 10.

SCALE ½" = 1'-0"

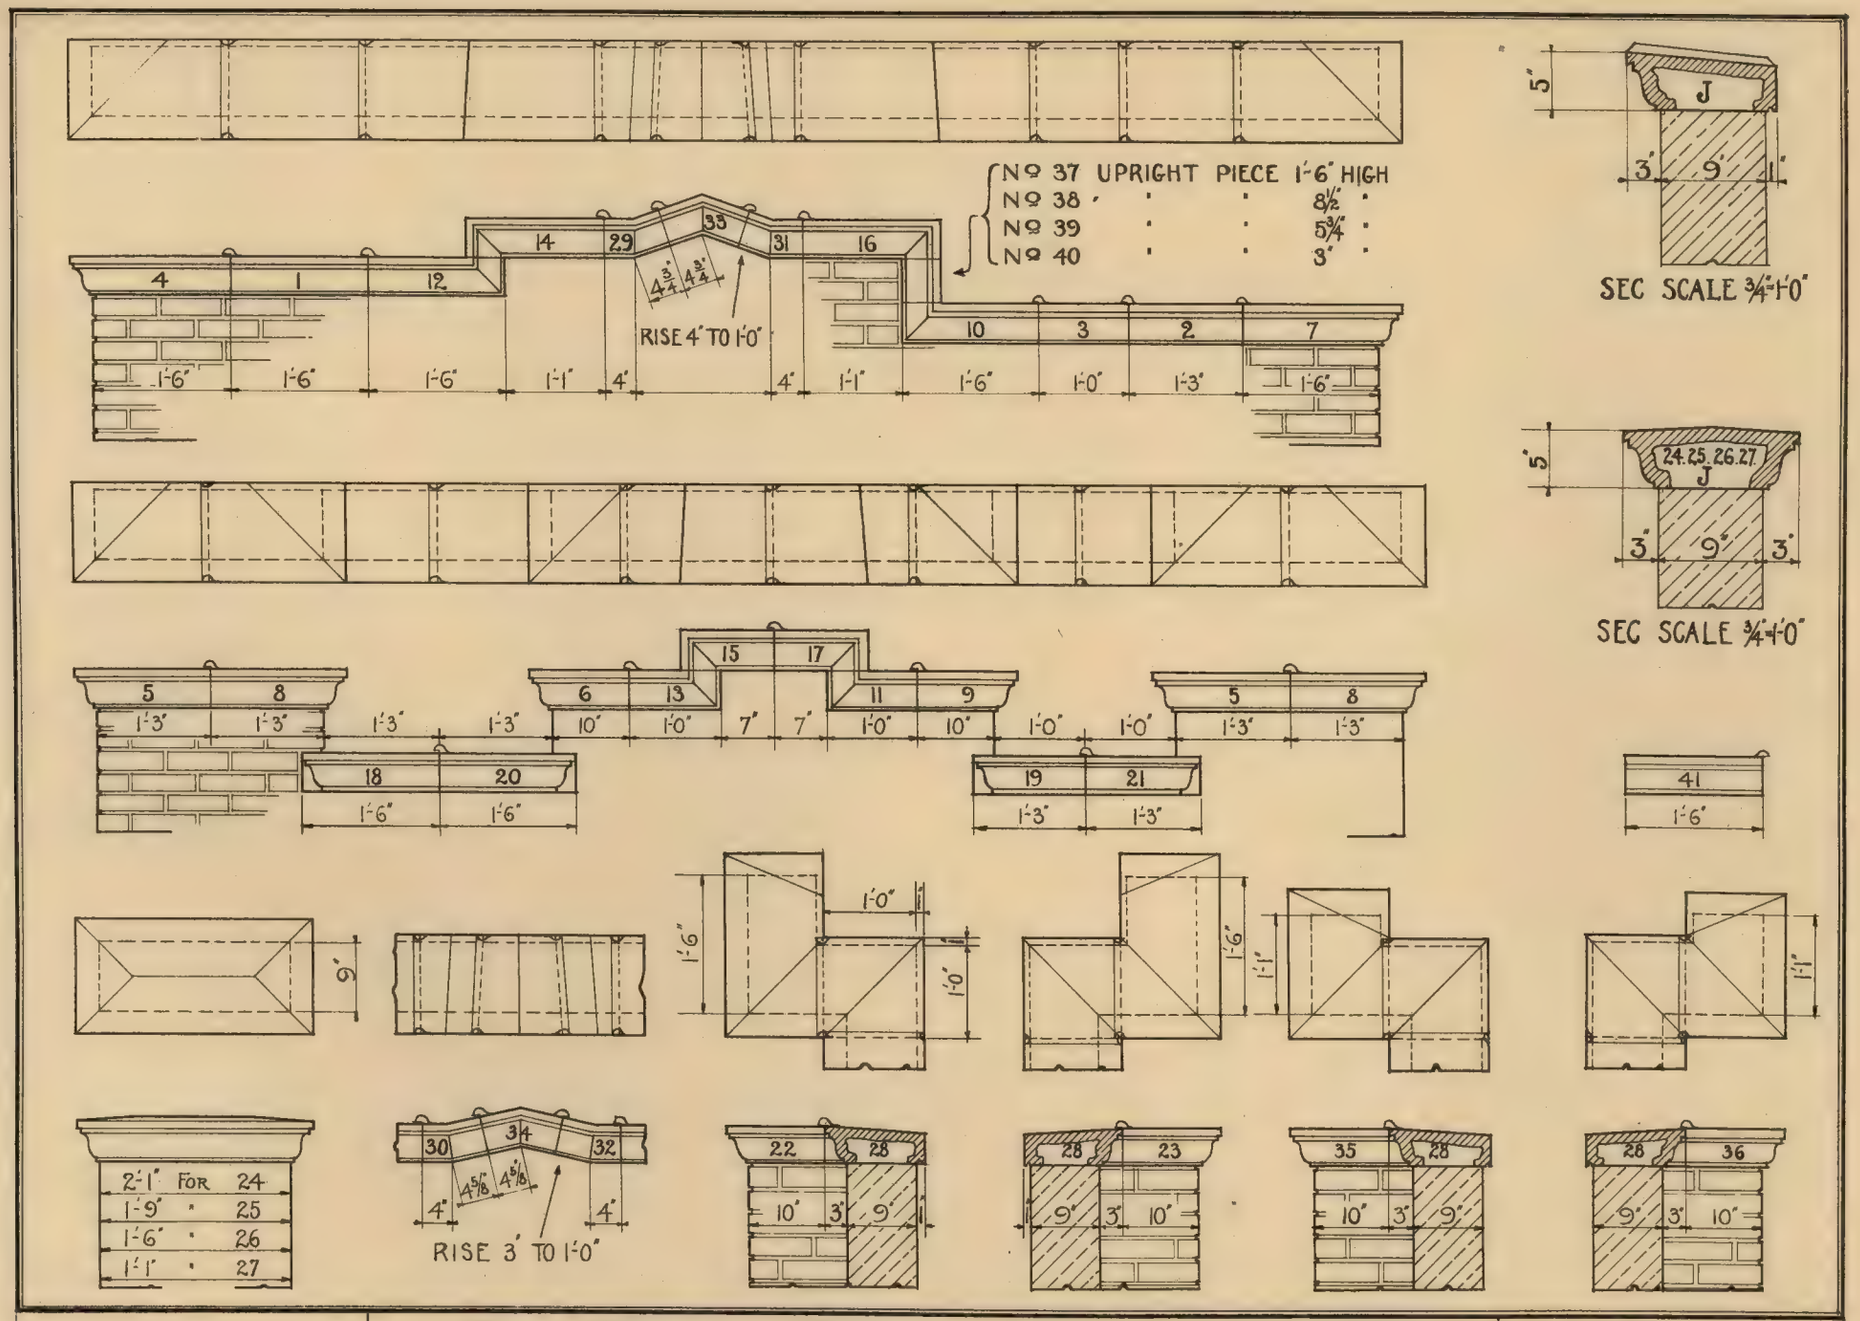

COPING

THE WINKLE TERRA COTTA COMPANY

SAINT LOUIS, MISSOURI.

PLATE No. 11

SCALE ½"=1'-0"

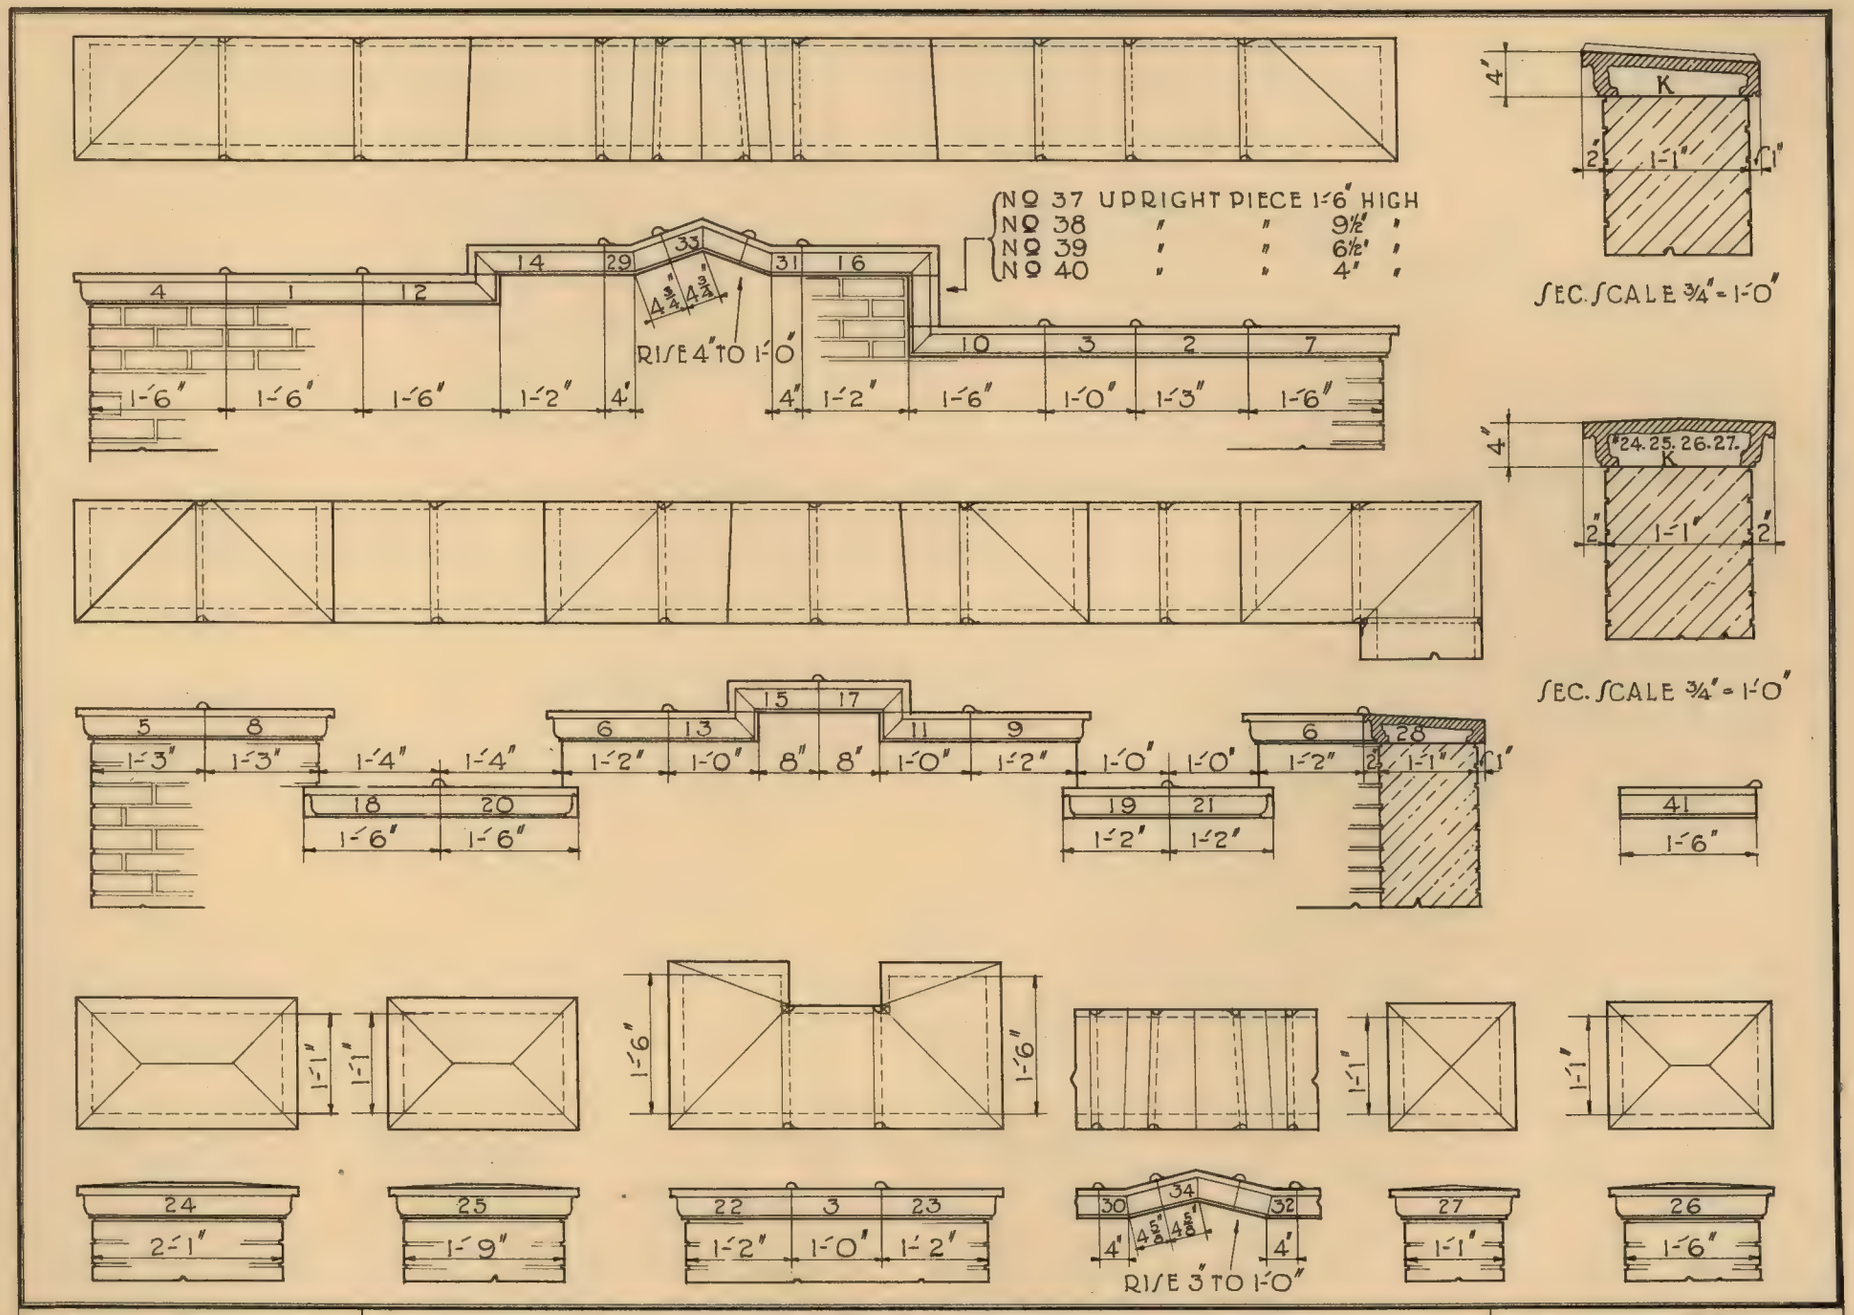

COPING

THE WINKLE TERRA COTTA COMPANY

SAINT LOUIS, MISSOURI.

PLATE NO. 12

SCALE ½" = 1'-0"

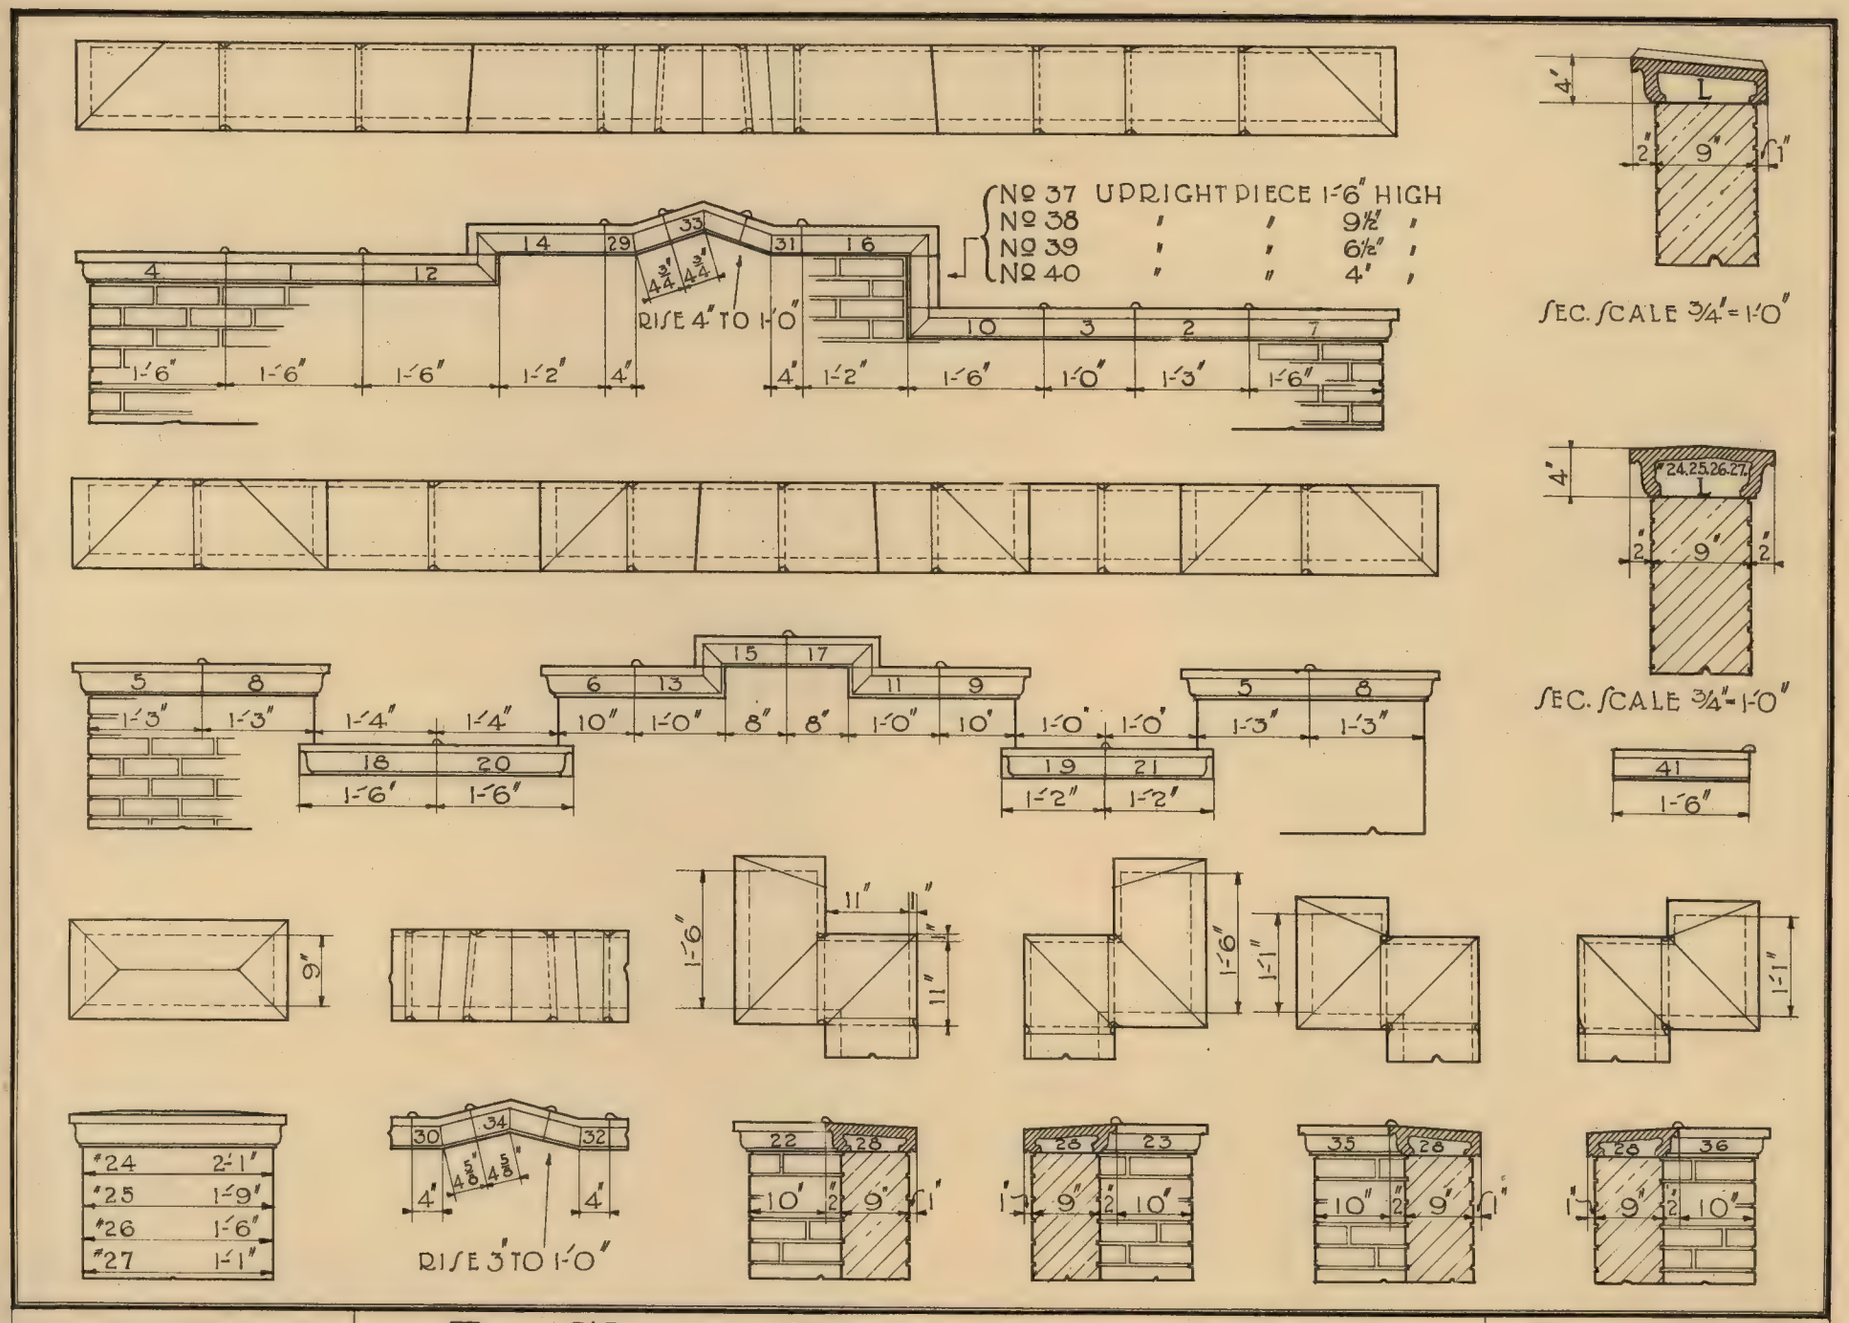

COPING

THE WINKLE TERRA COTTA COMPANY
SAINT LOUIS, MISSOURI.

PLATE No. 13
SCALE ½"=1'-0"

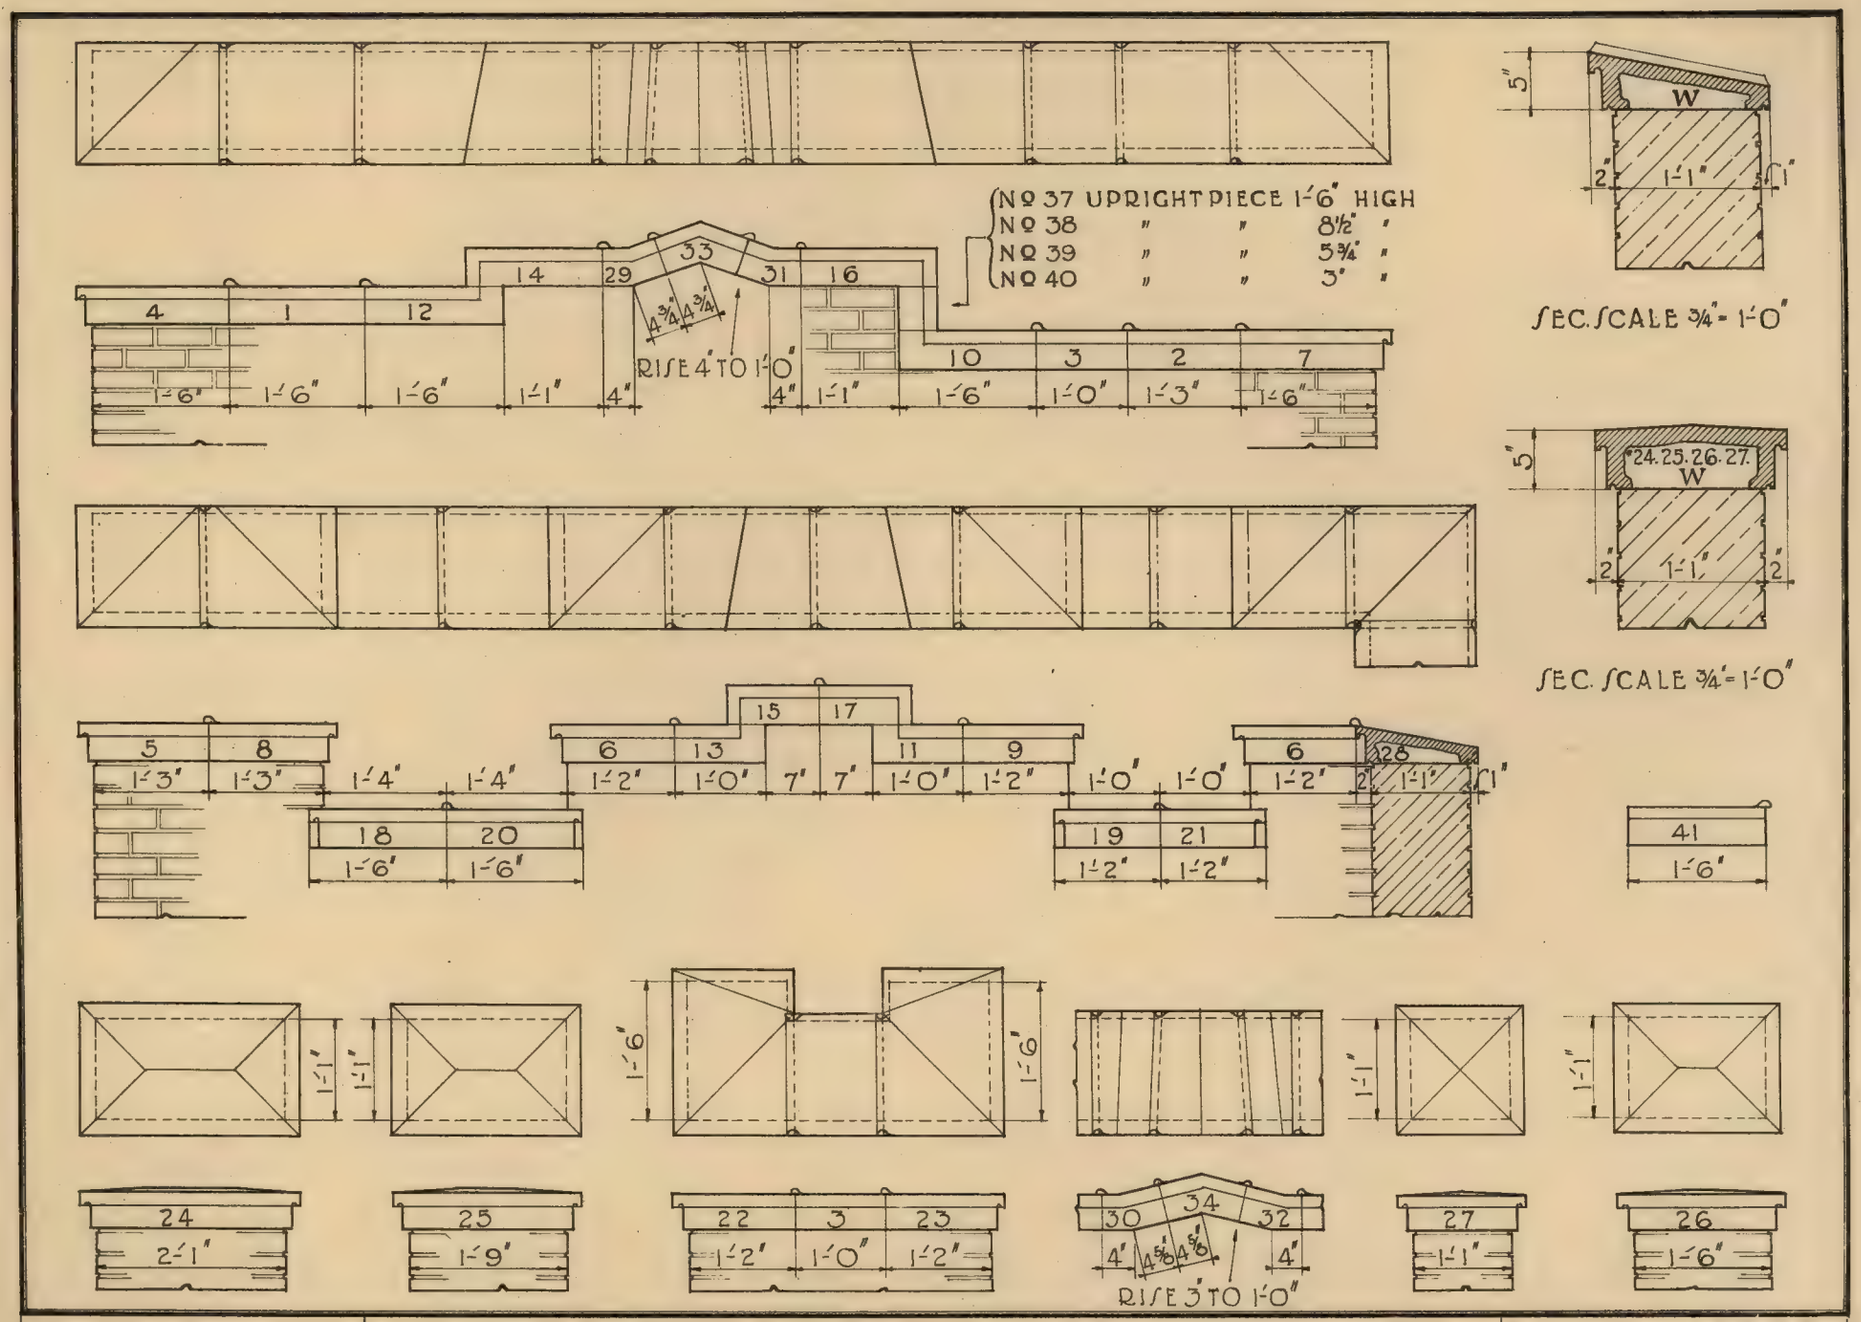

COPING

THE WINKLE TERRA COTTA COMPANY

SAINT LOUIS, MISSOURI.

PLATE No. 14.

SCALE ½" = 1'-0"

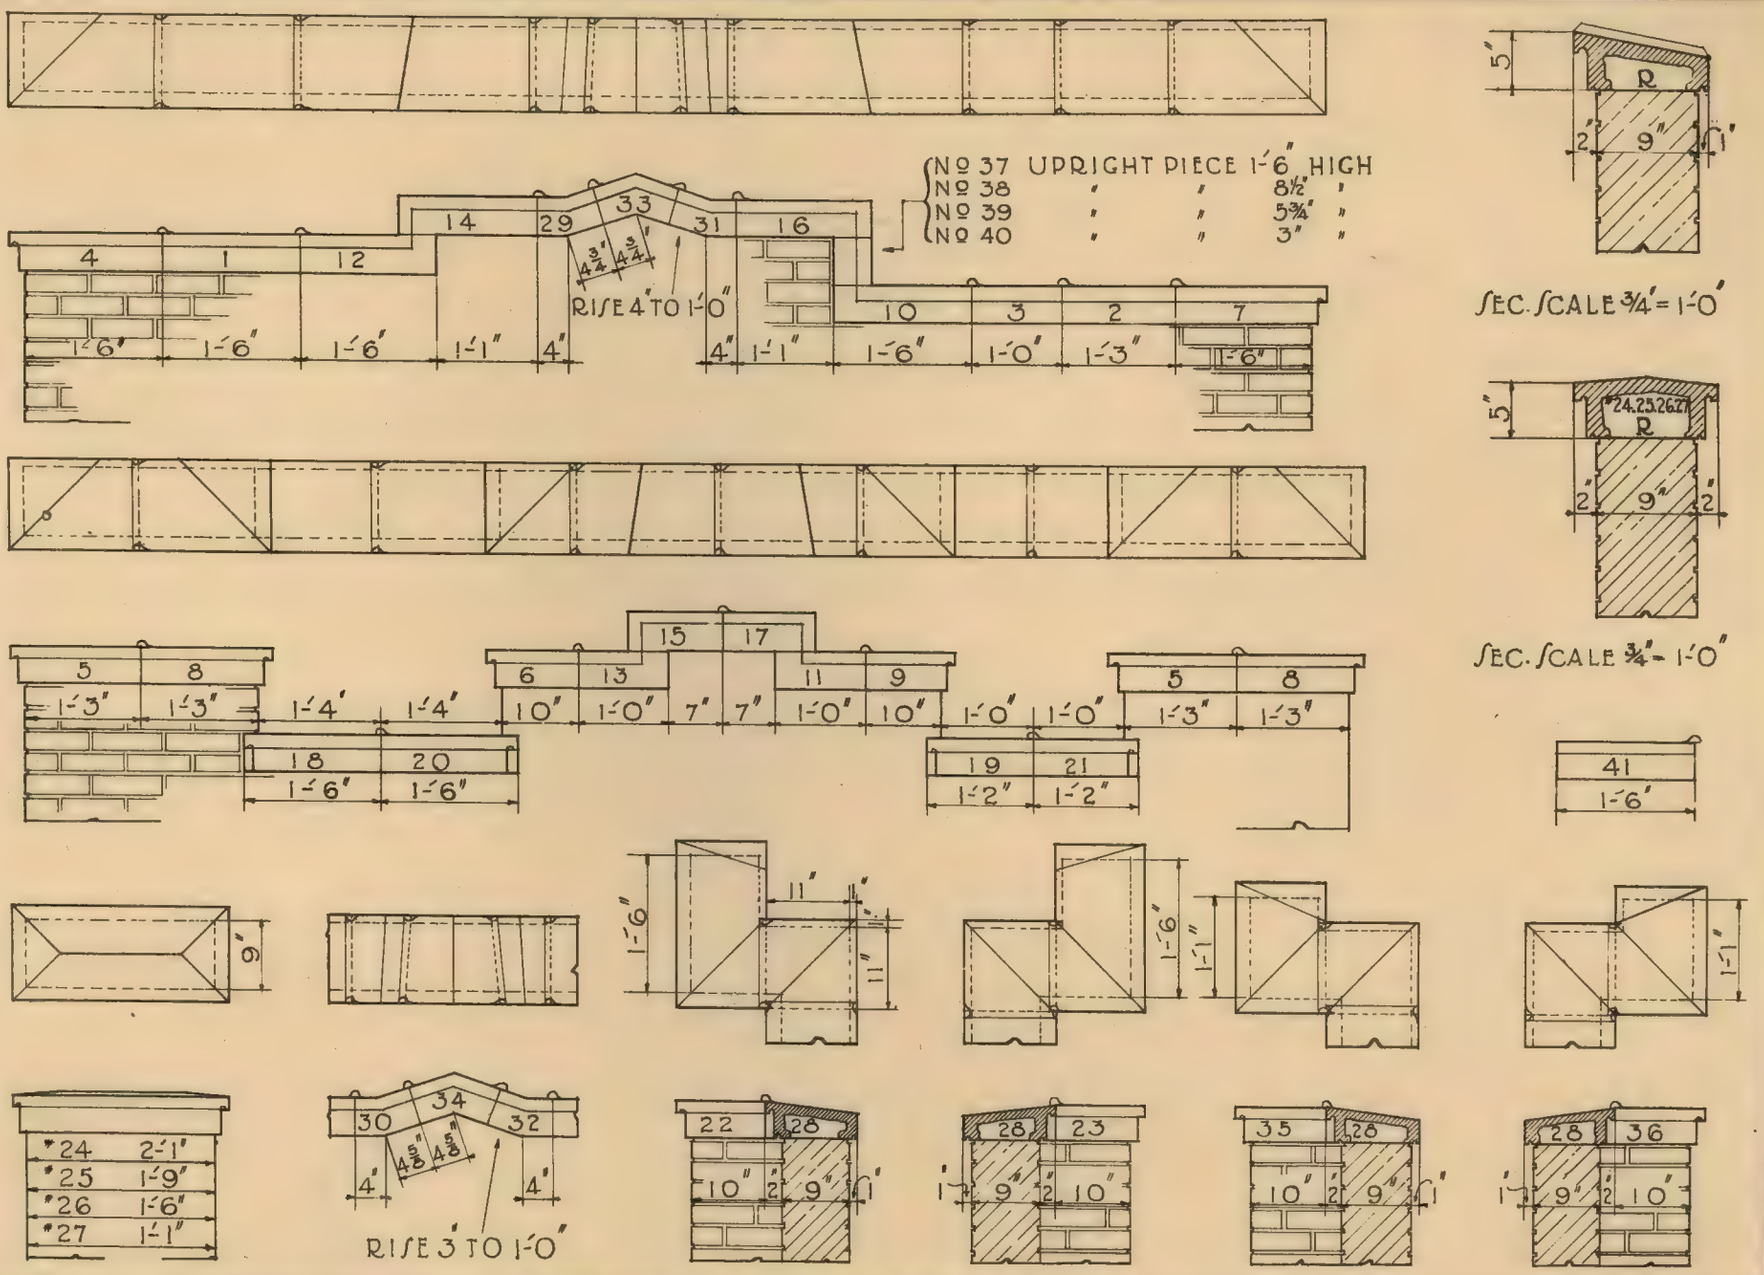

COPING

THE WINKLE TERRA COTTA COMPANY

SAINT LOUIS, MISSOURI.

PLATE No. 15

SCALE ½" = 1'-0"

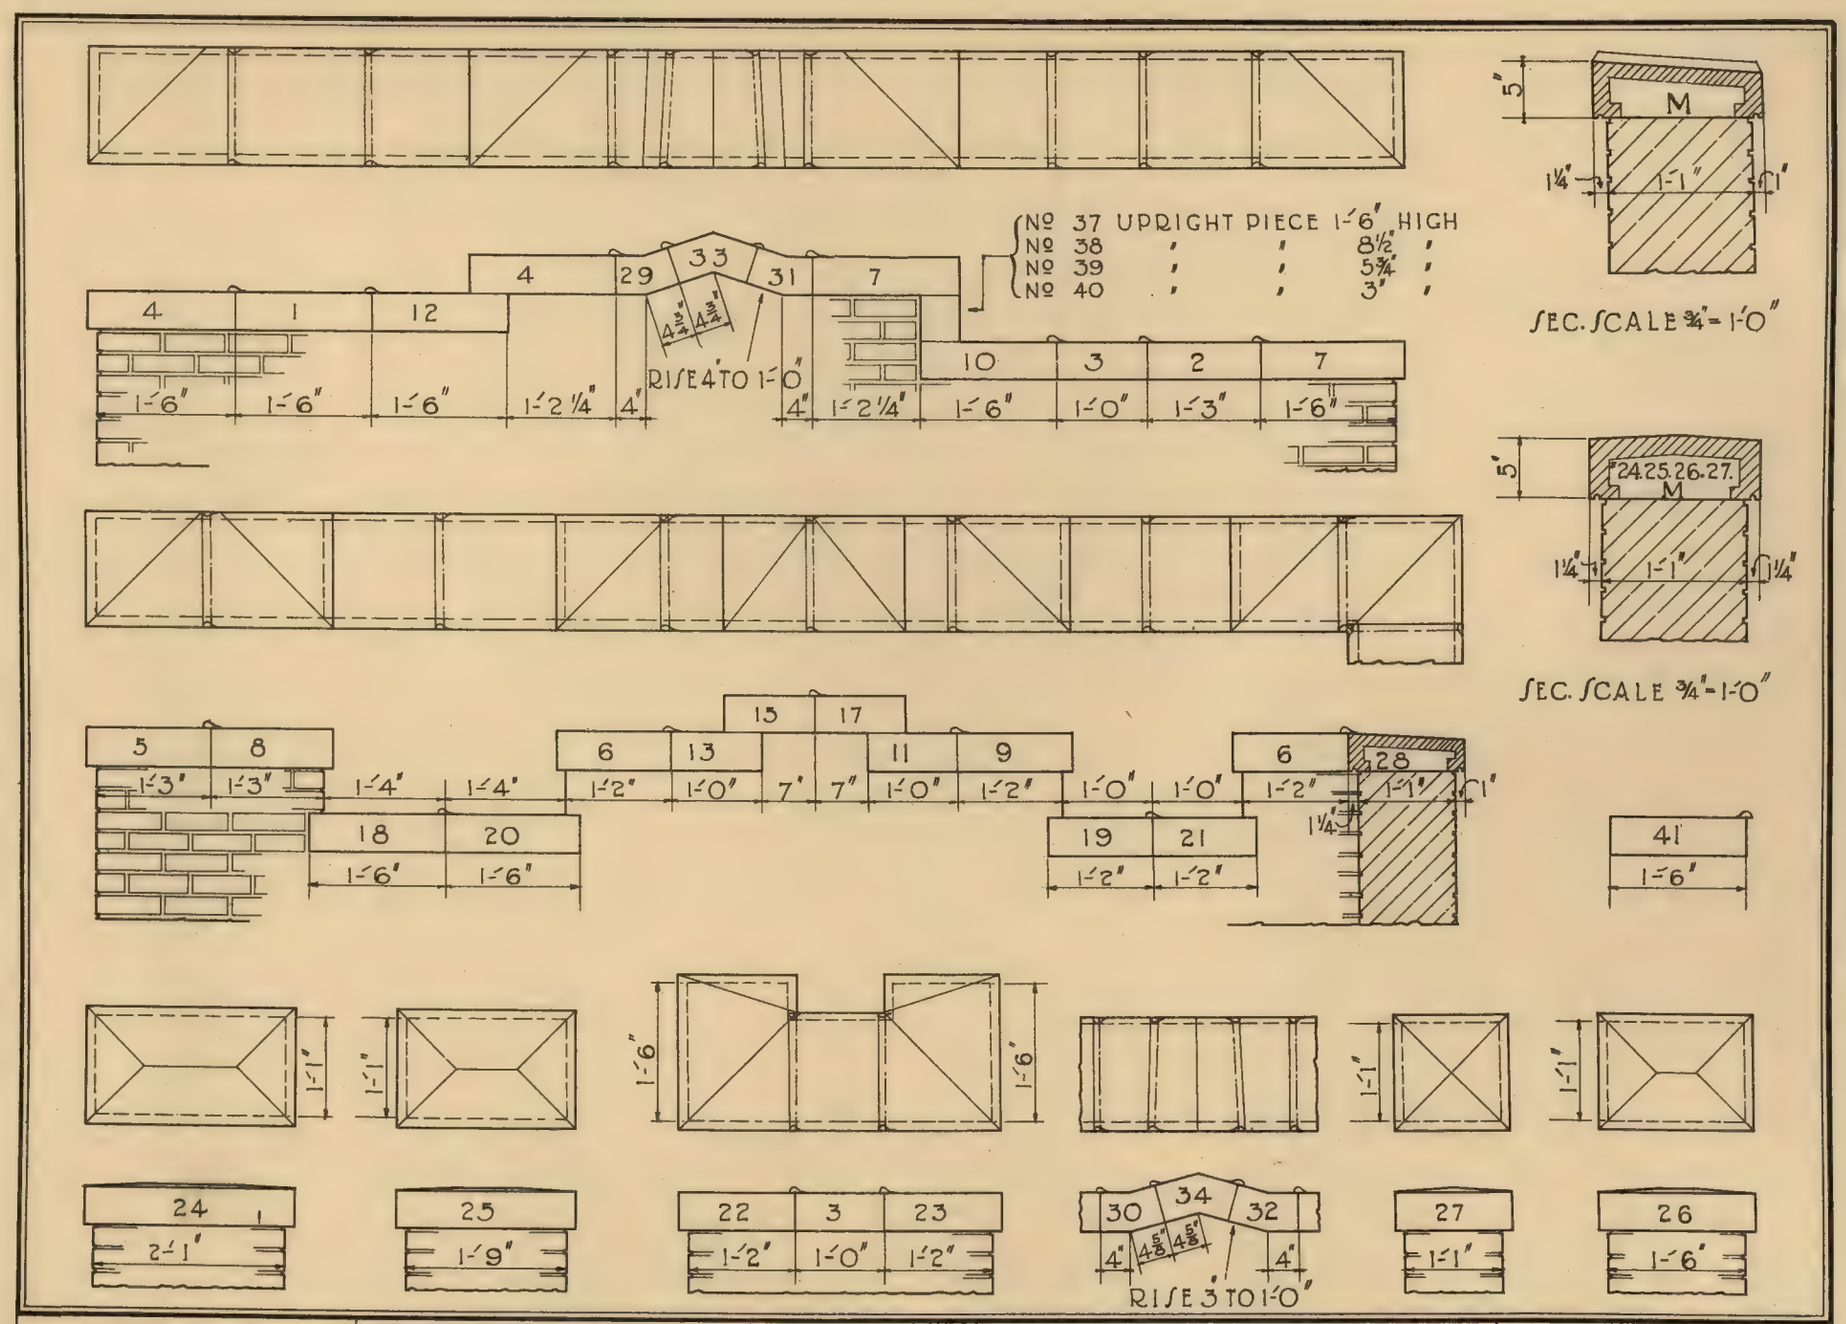

COPING

THE WINKLE TERRA COTTA COMPANY

SAINT LOUIS, MISSOURI.

PLATE No. 16.

SCALE ½"=1'-0"

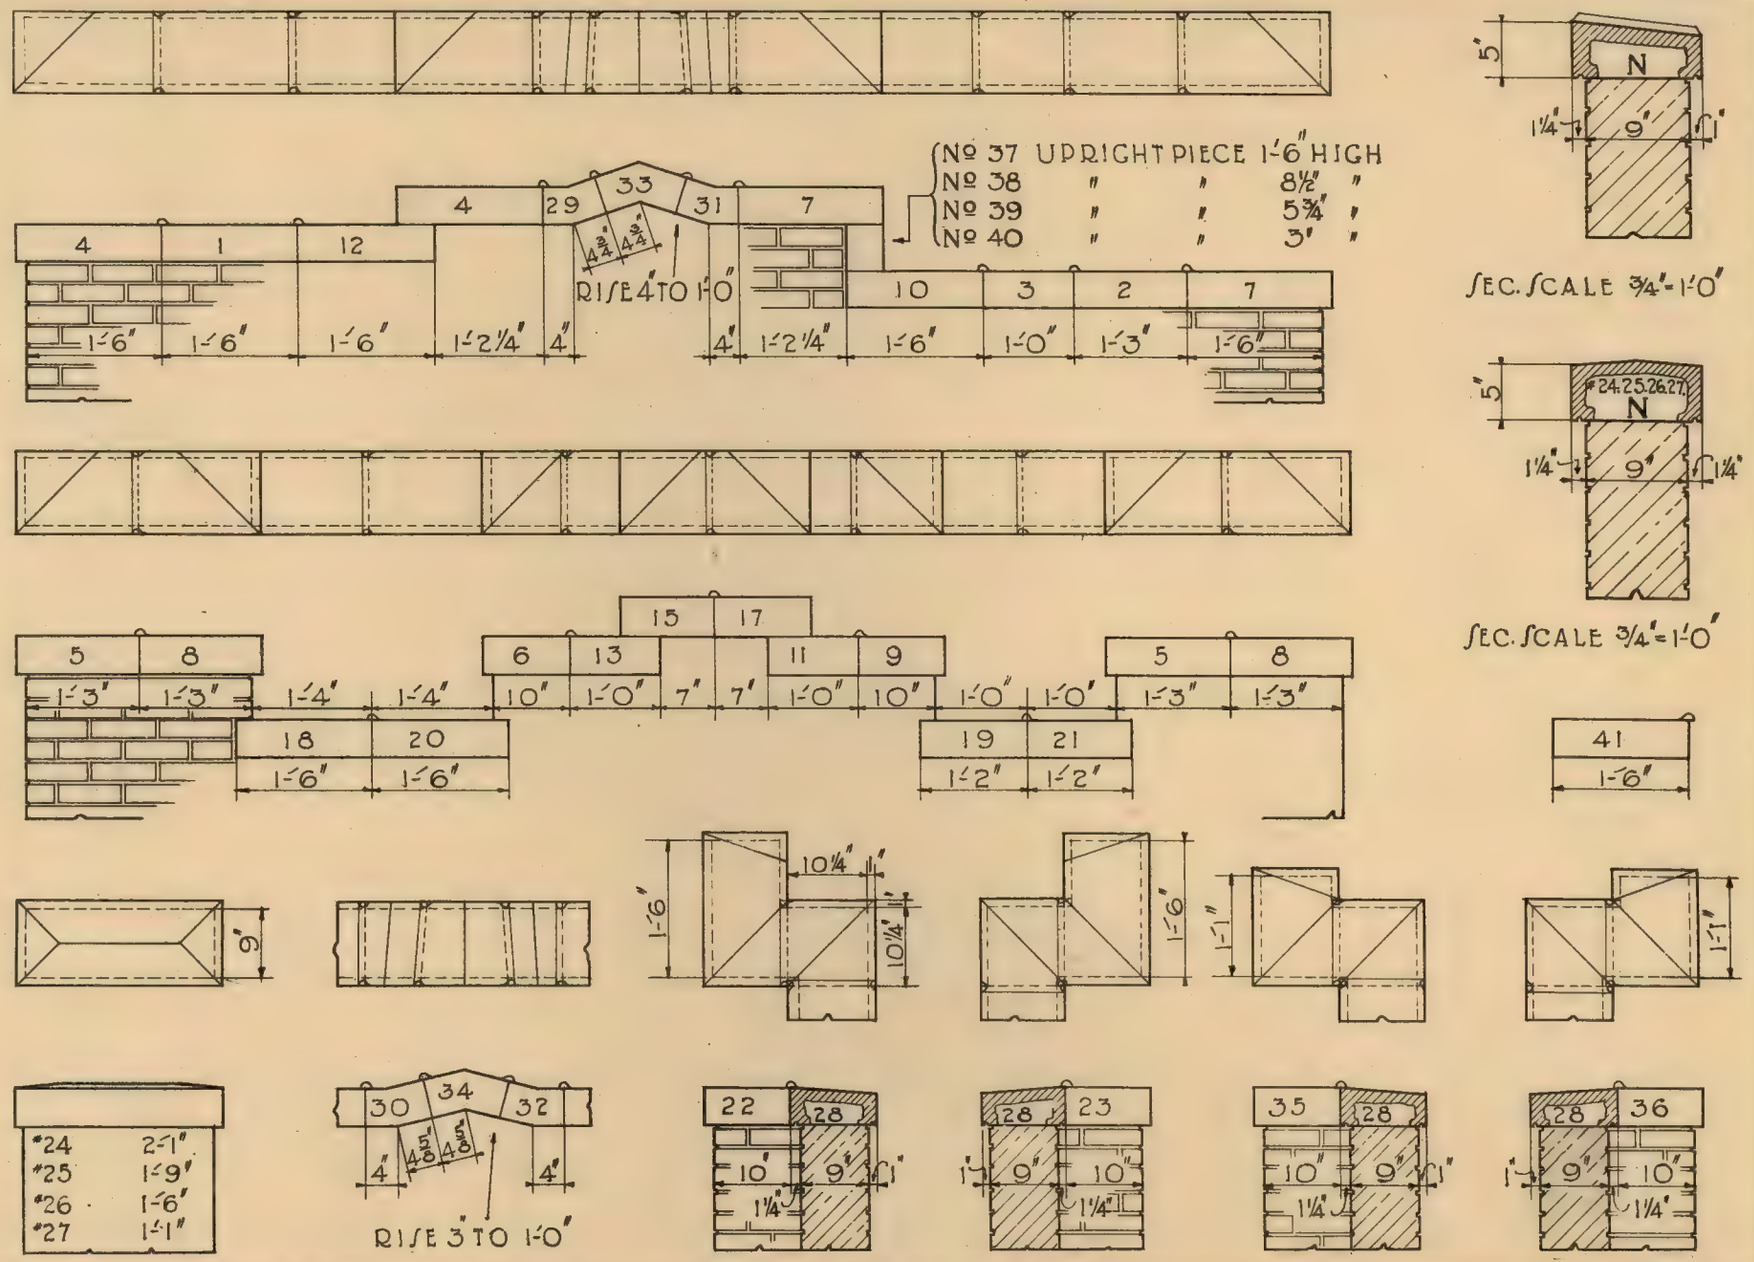

COPING

THE WINKLE TERRA COTTA COMPANY

SAINT LOUIS, MISSOURI.

PLATE No. 17

SCALE ½"=1'-0"

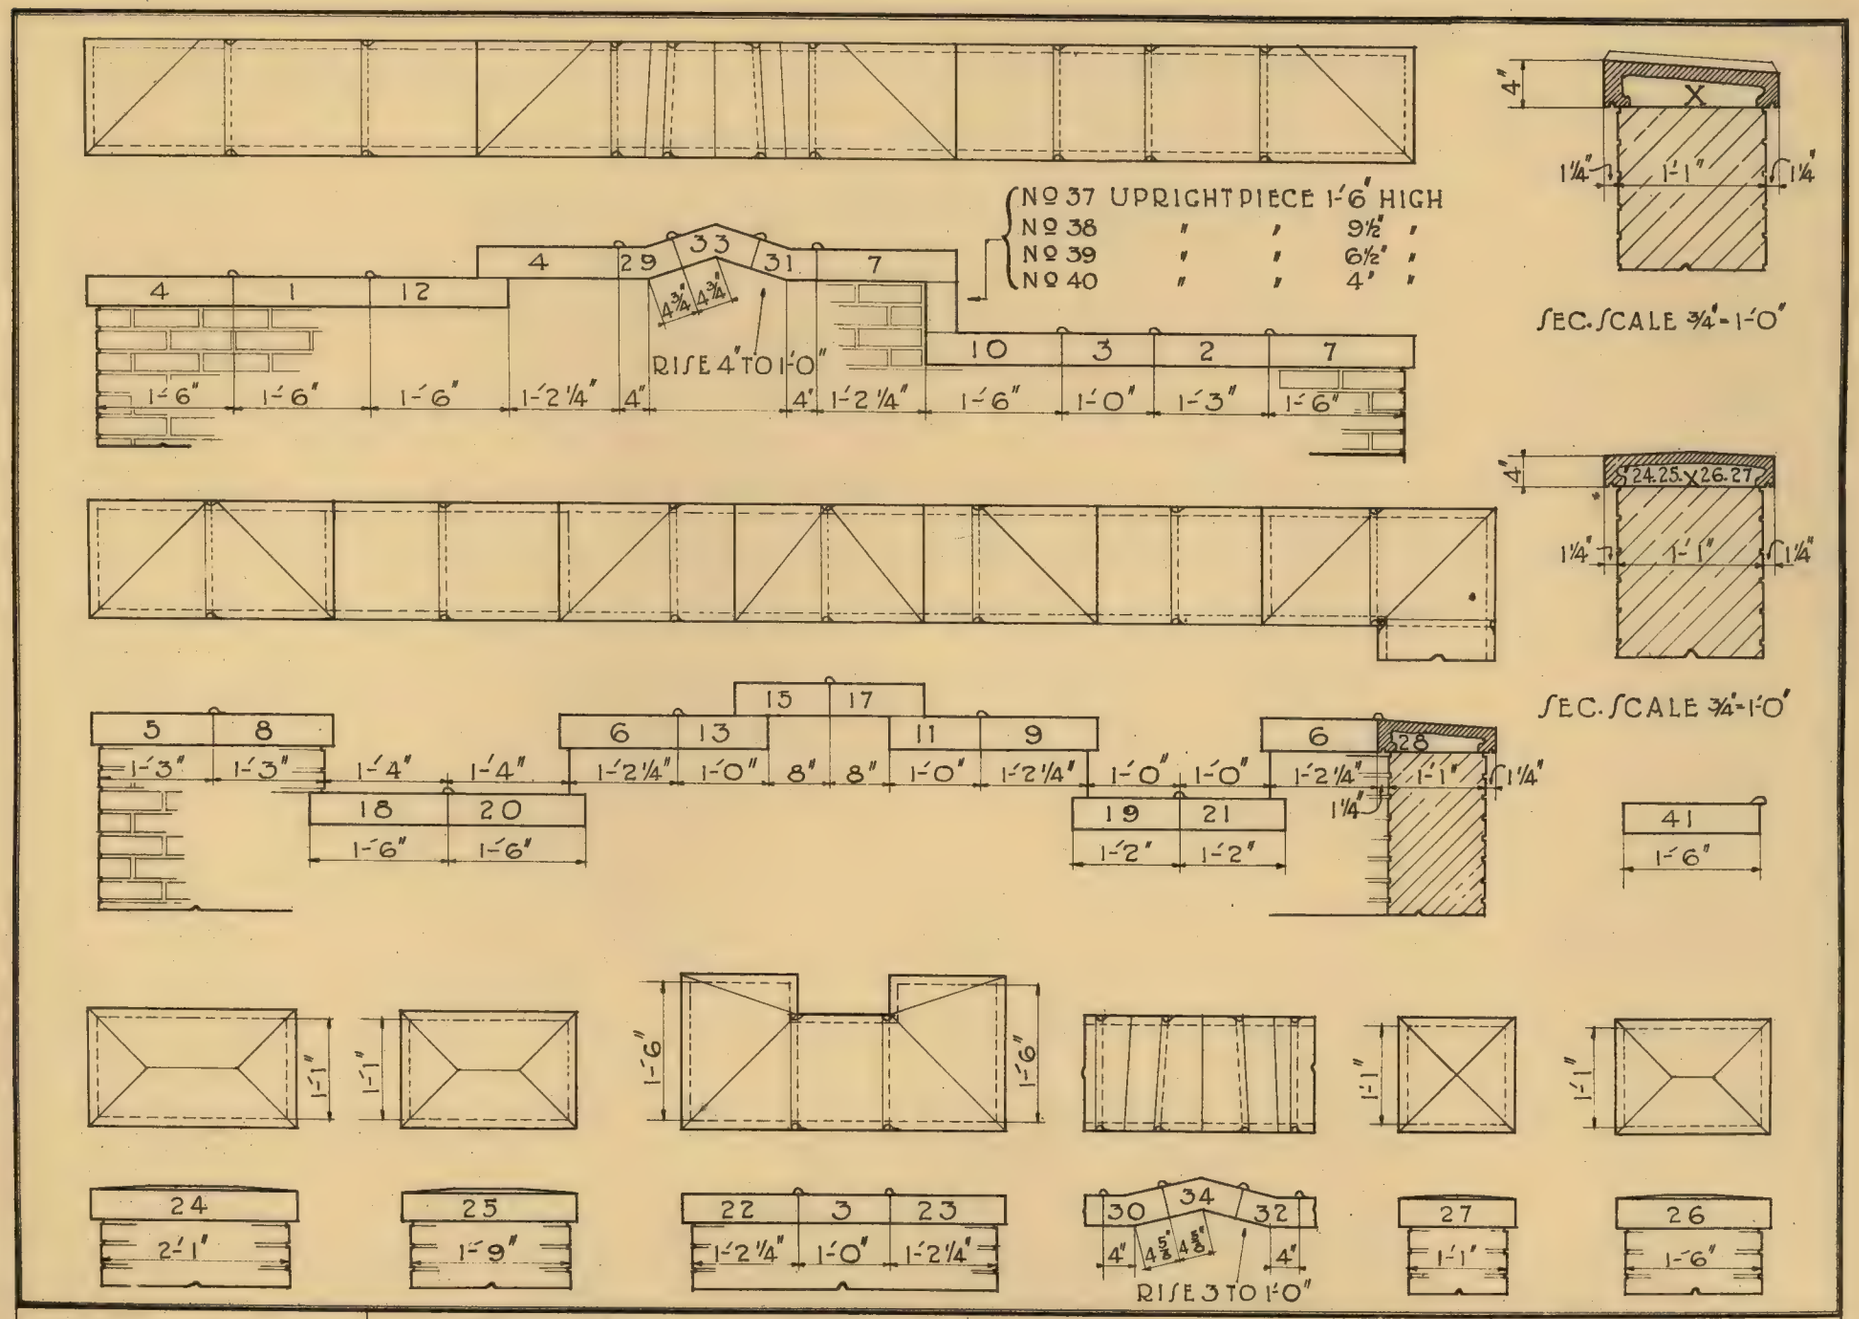

COPING

THE WINKLE TERRA COTTA COMPANY

SAINT LOUIS, MISSOURI.

PLATE No. 18.

SCALE ½"-1'-0"

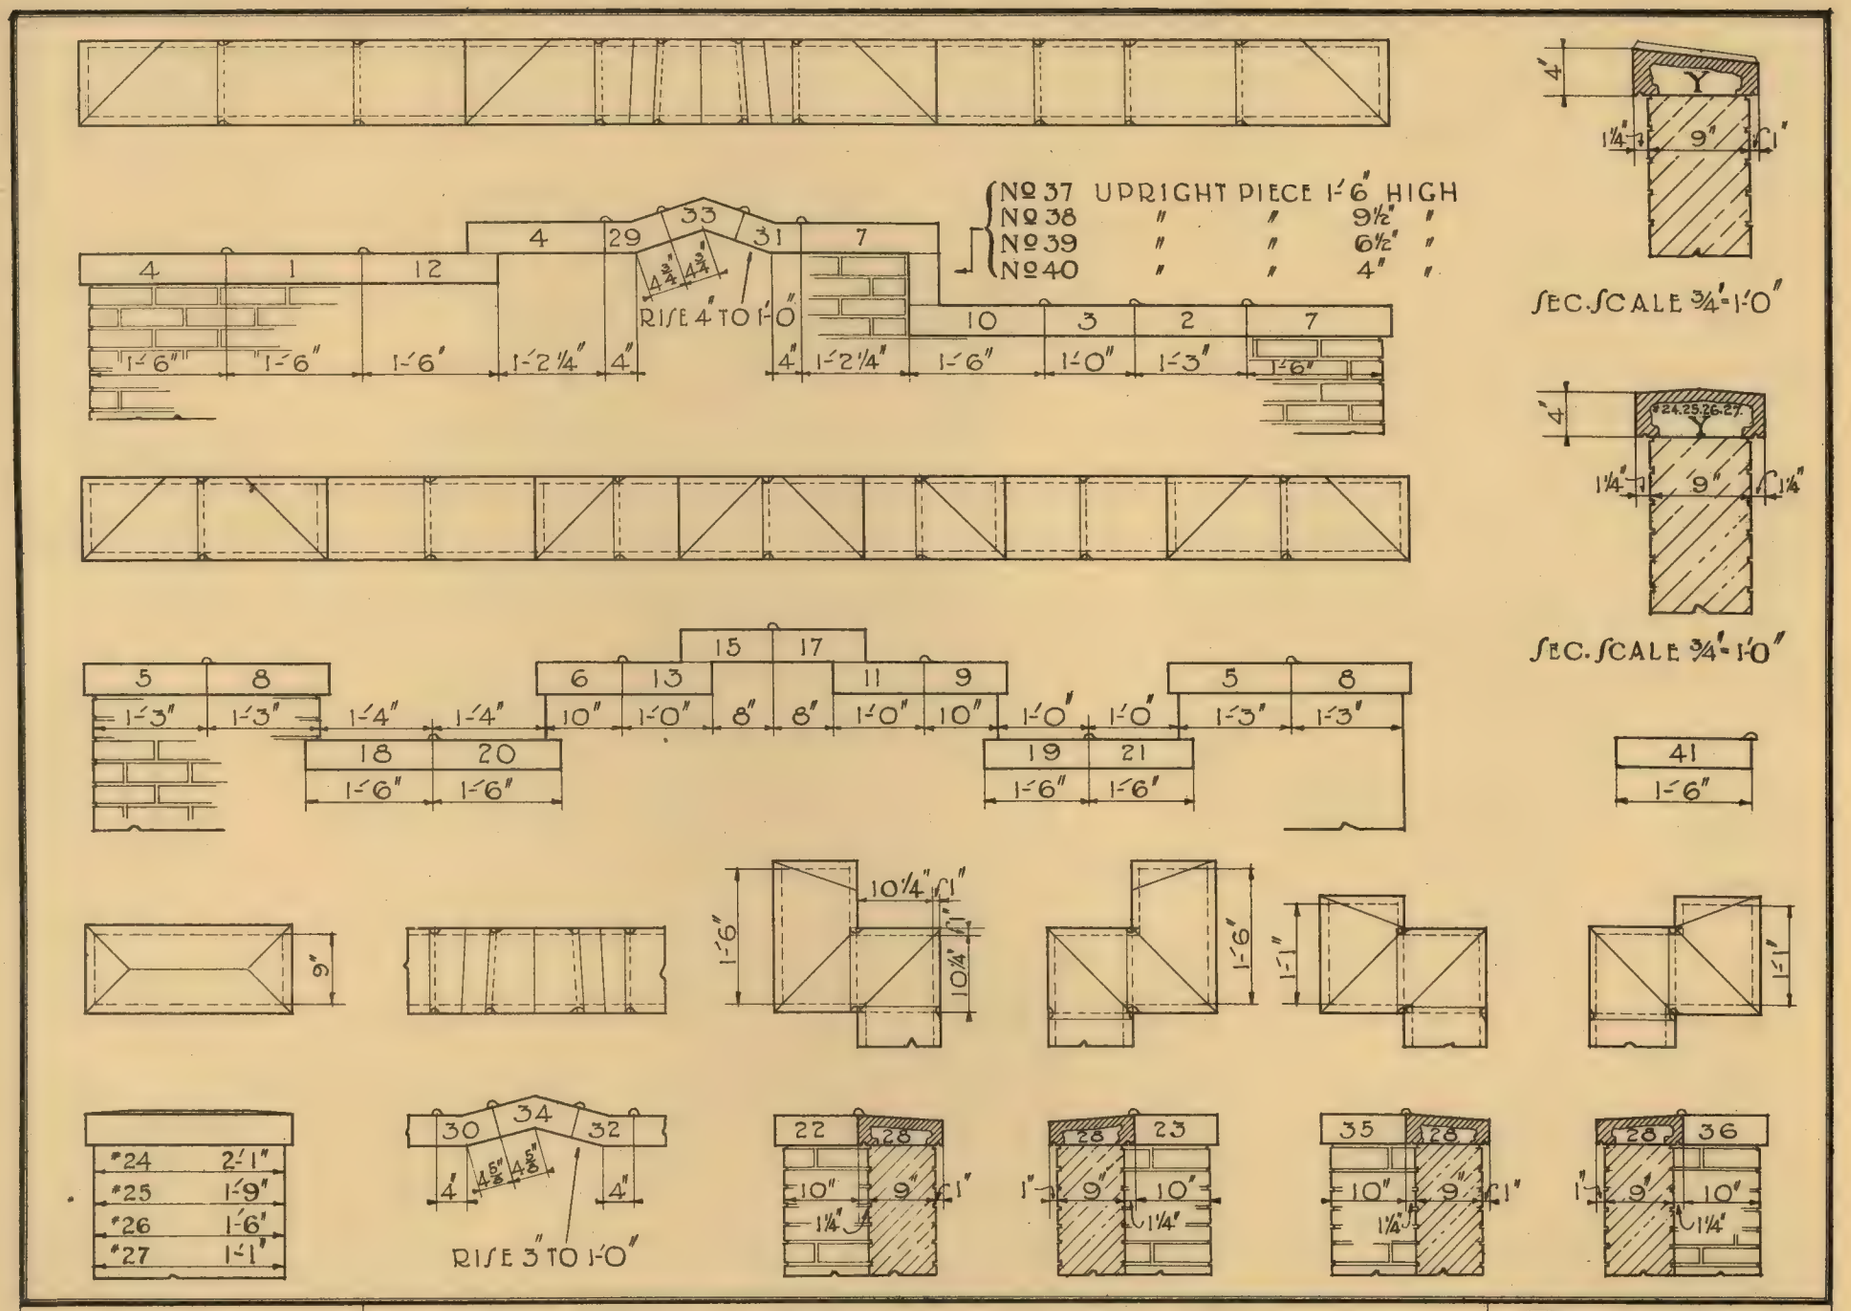

COPING

THE WINKLE TERRA COTTA COMPANY

SAINT LOUIS, MISSOURI.

PLATE No. 19

SCALE ½"=1'-0"

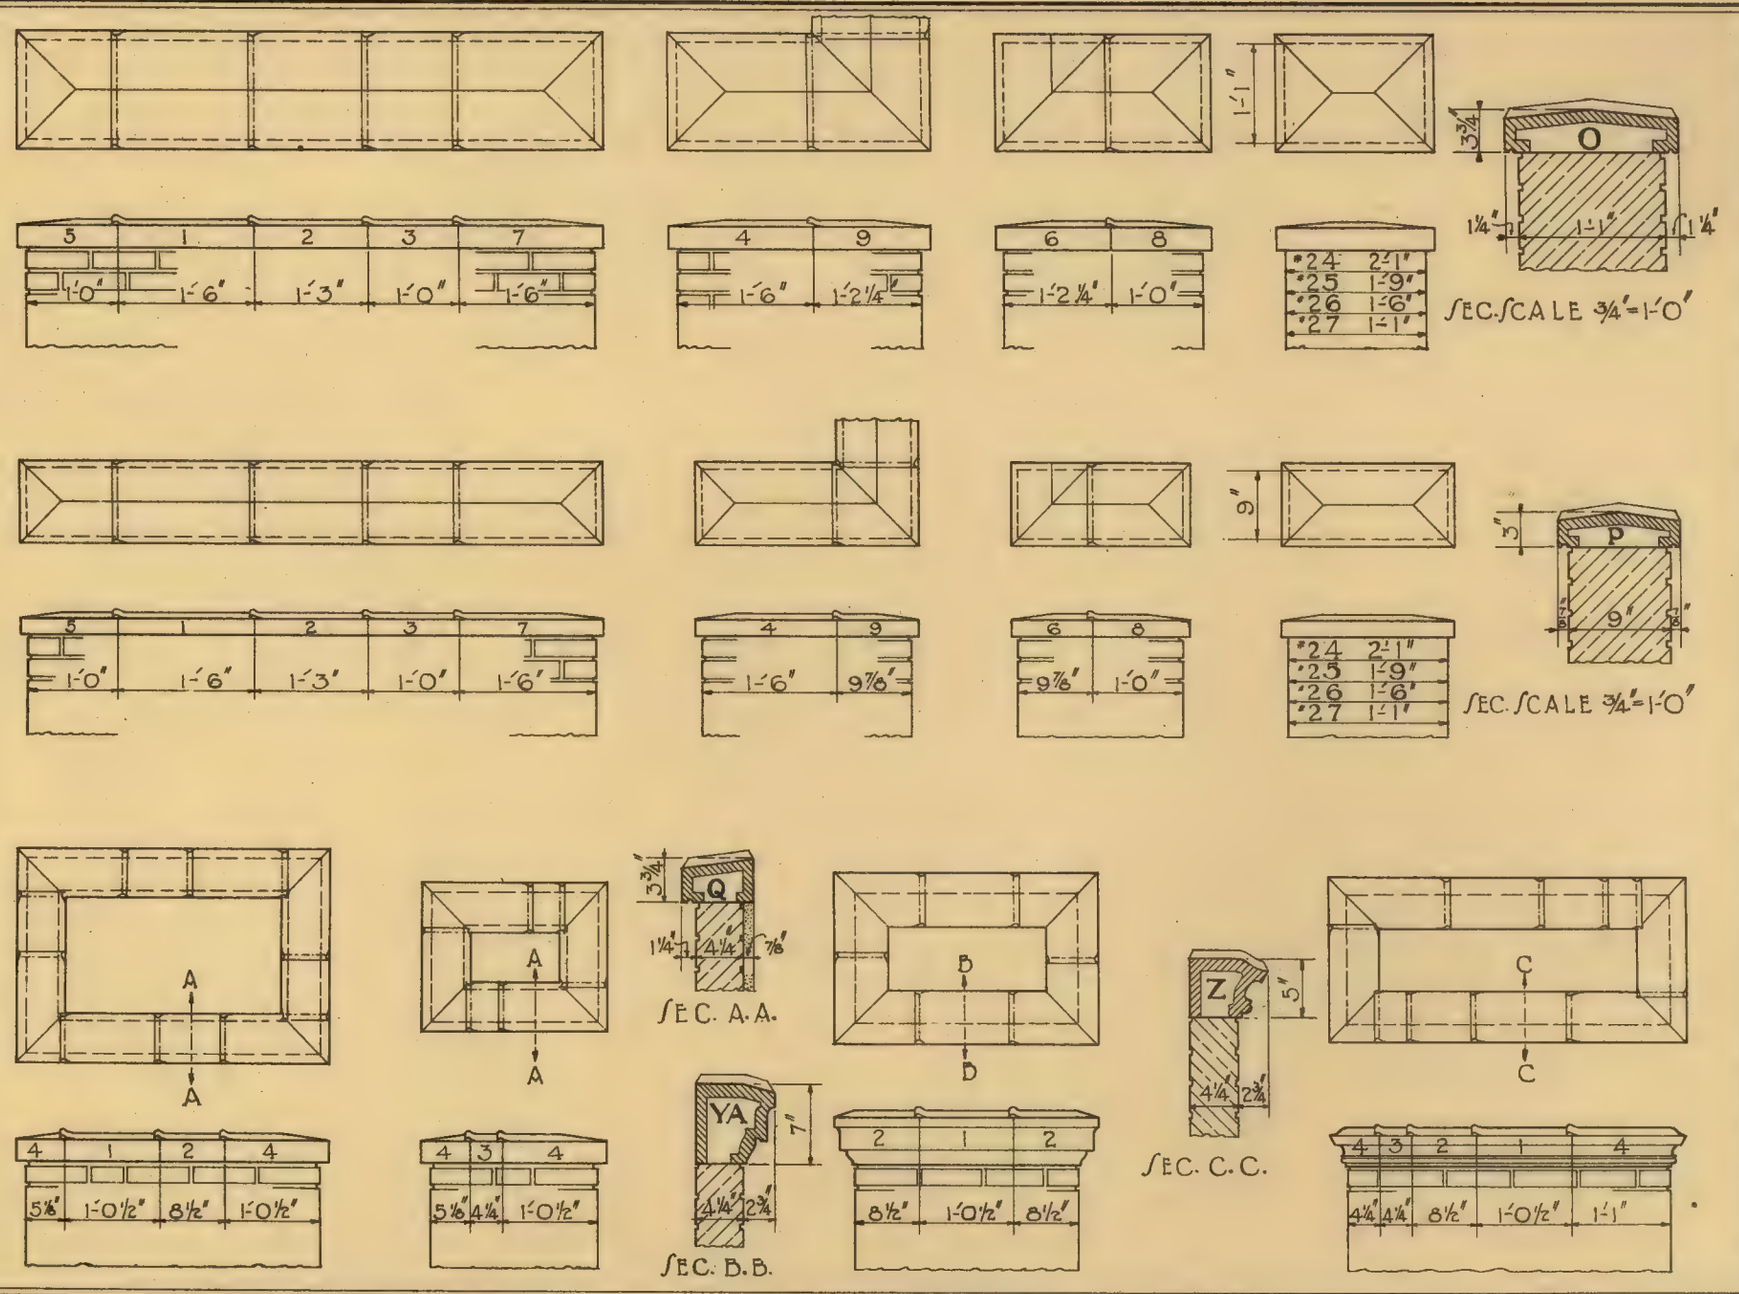

COPING

THE WINKLE TERRA COTTA COMPANY

SAINT LOUIS, MISSOURI.

PLATE NO. 20

SCALE 1/2"=1'-0"

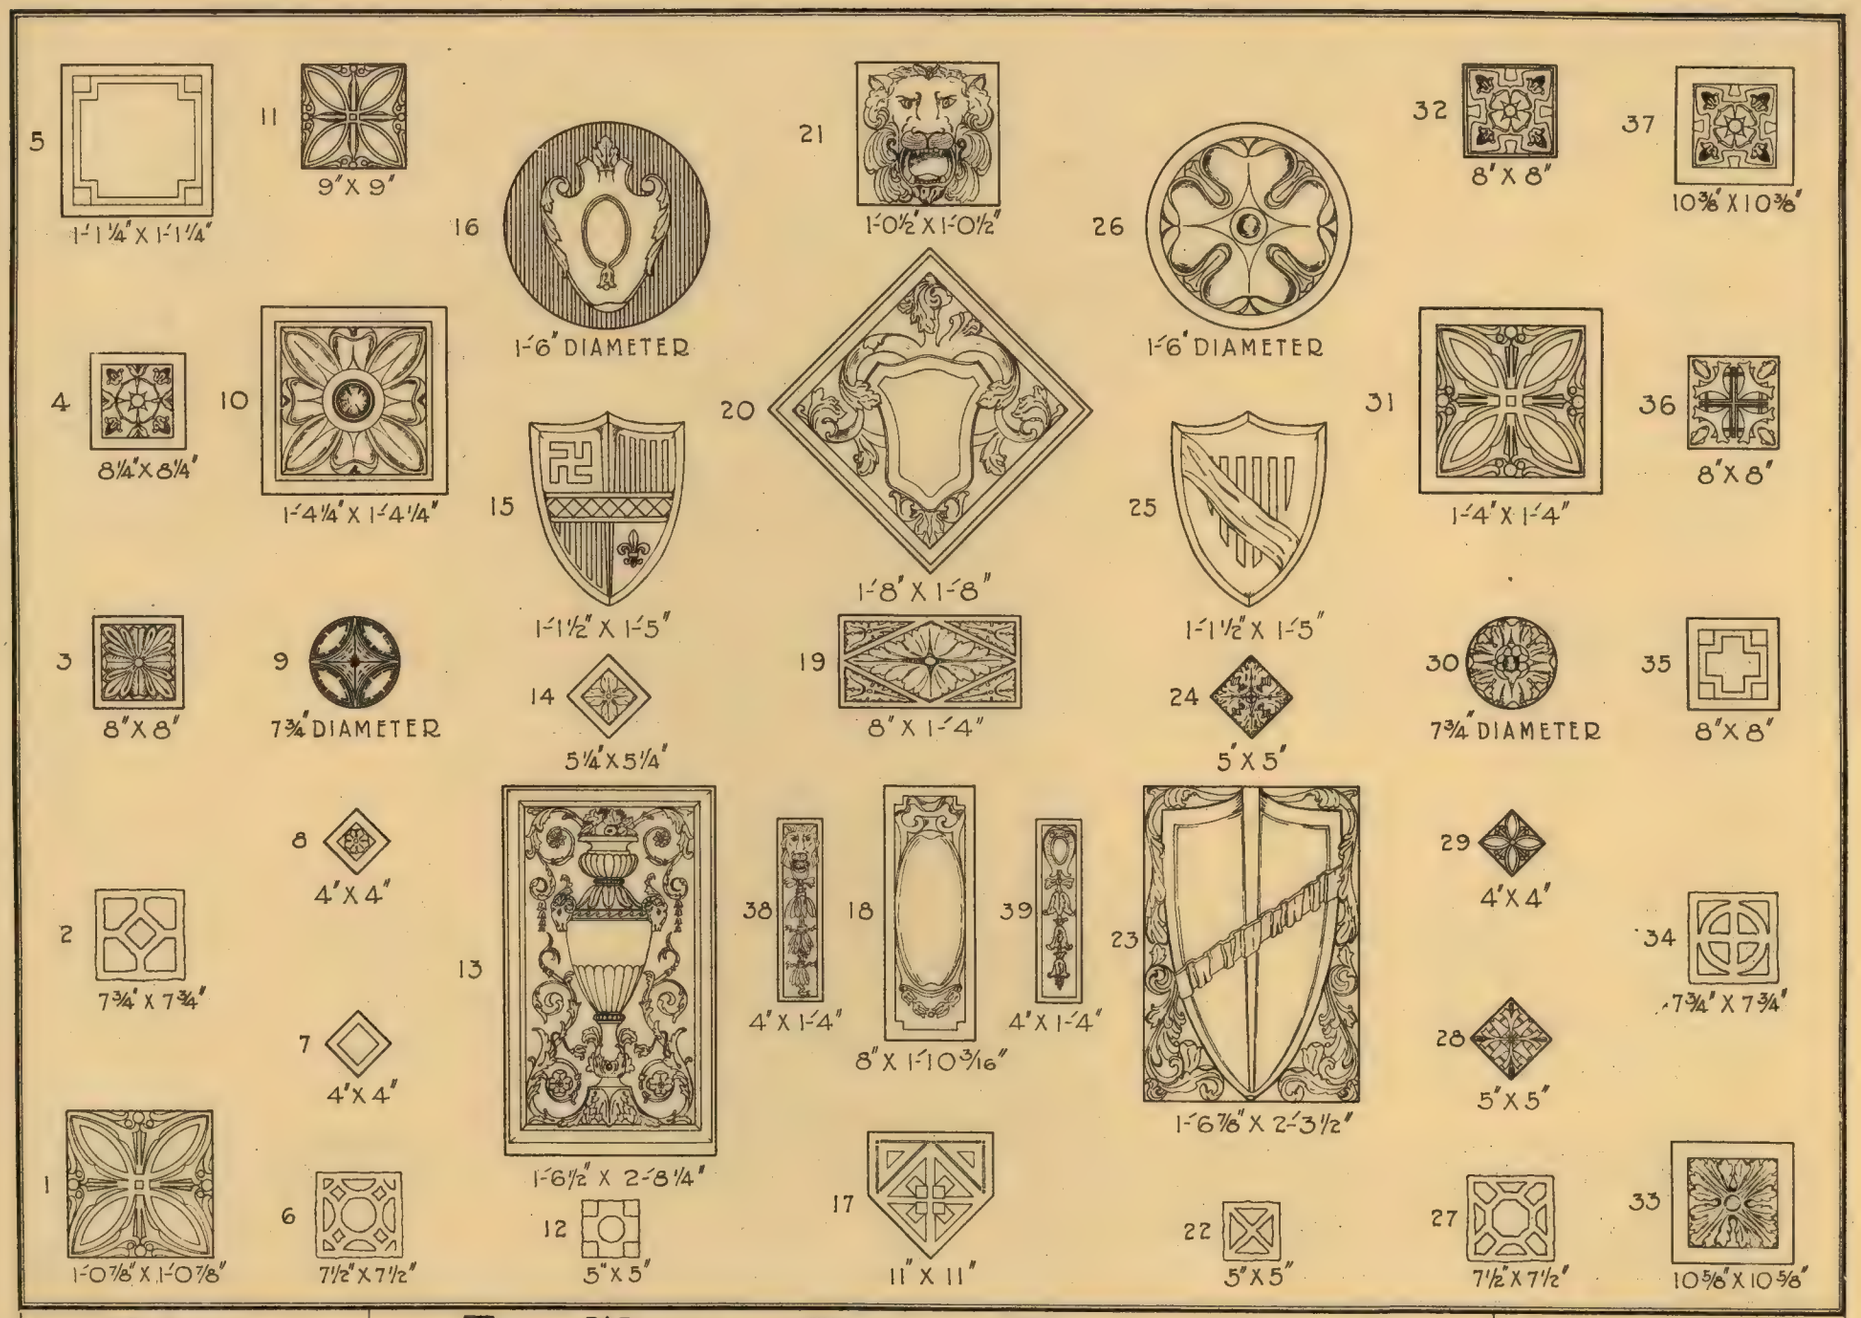

PANELS
PA1 TO 39

THE WINKLE TERRA COTTA COMPANY
SAINT LOUIS, MISSOURI.

PLATE No. 21
SCALE 3/4" = 1'-0"

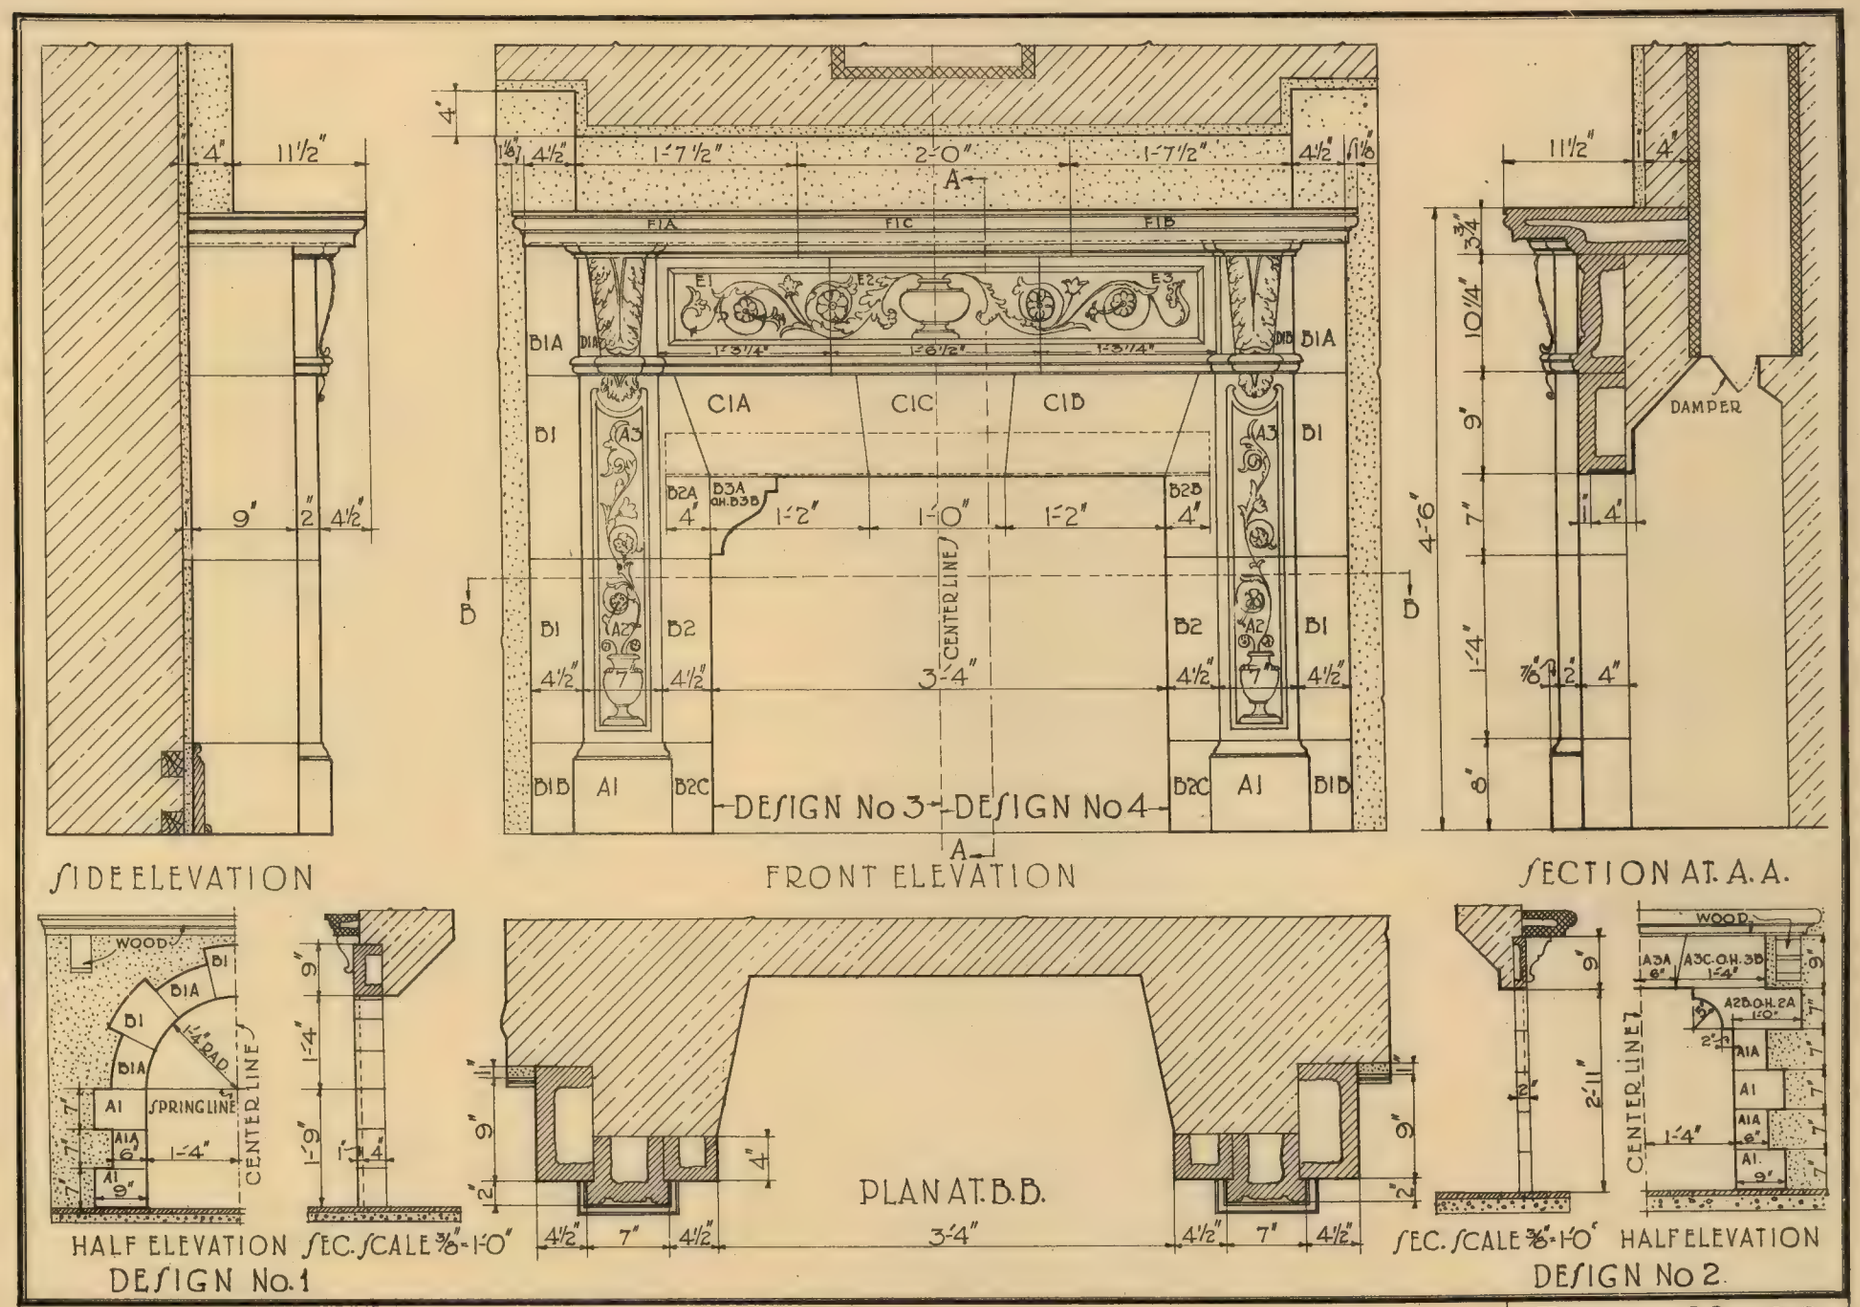

MANTELS

THE WINKLE TERRA COTTA COMPANY

SAINT LOUIS, MISSOURI.

PLATE No. 22.

SCALE 3/4"=1'-0"

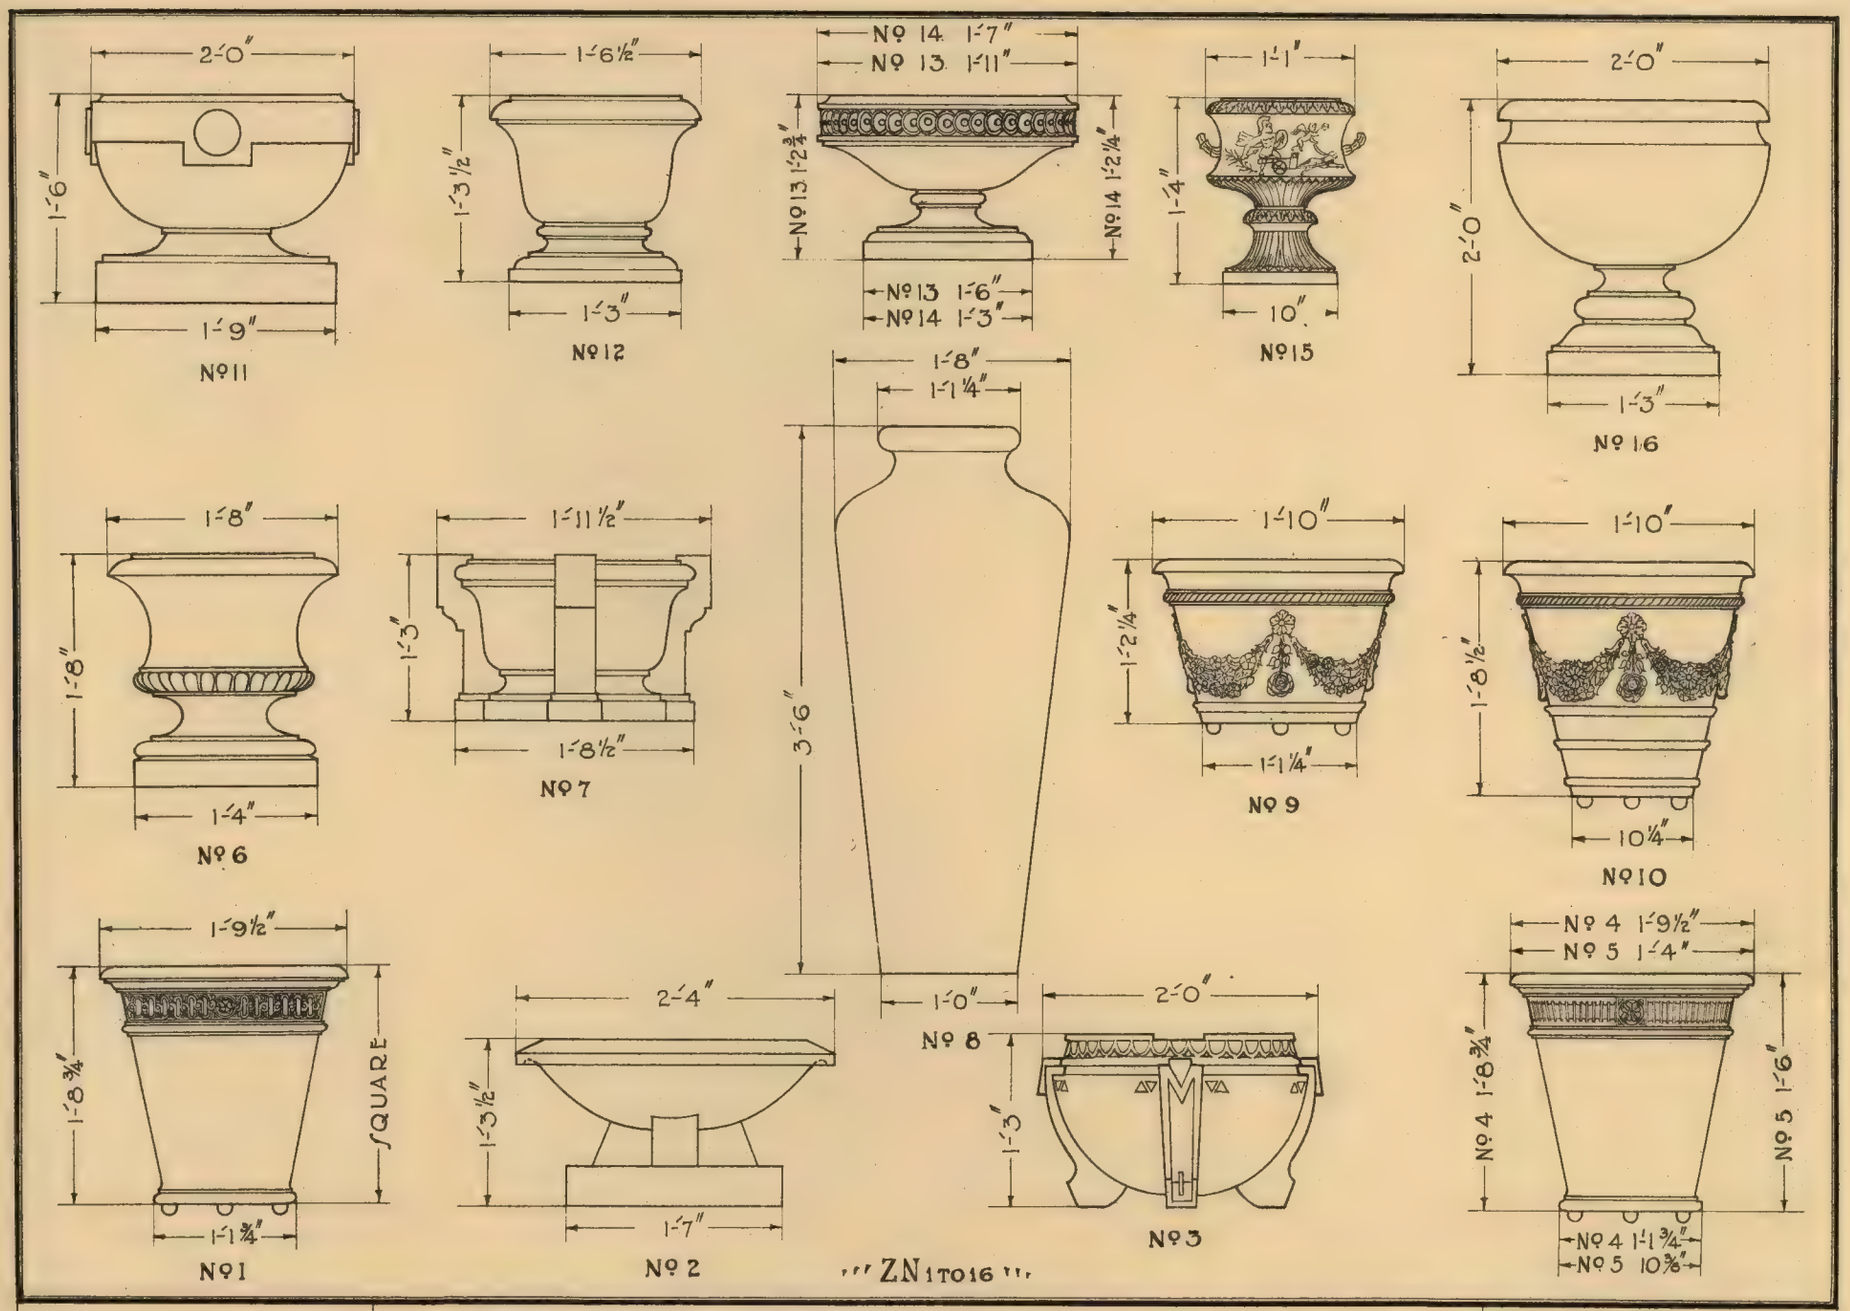

VASES

THE WINKLE TERRA COTTA COMPANY
SAINT LOUIS, MISSOURI.

PLATE No. 23
SCALE ¾" = 1'-0"

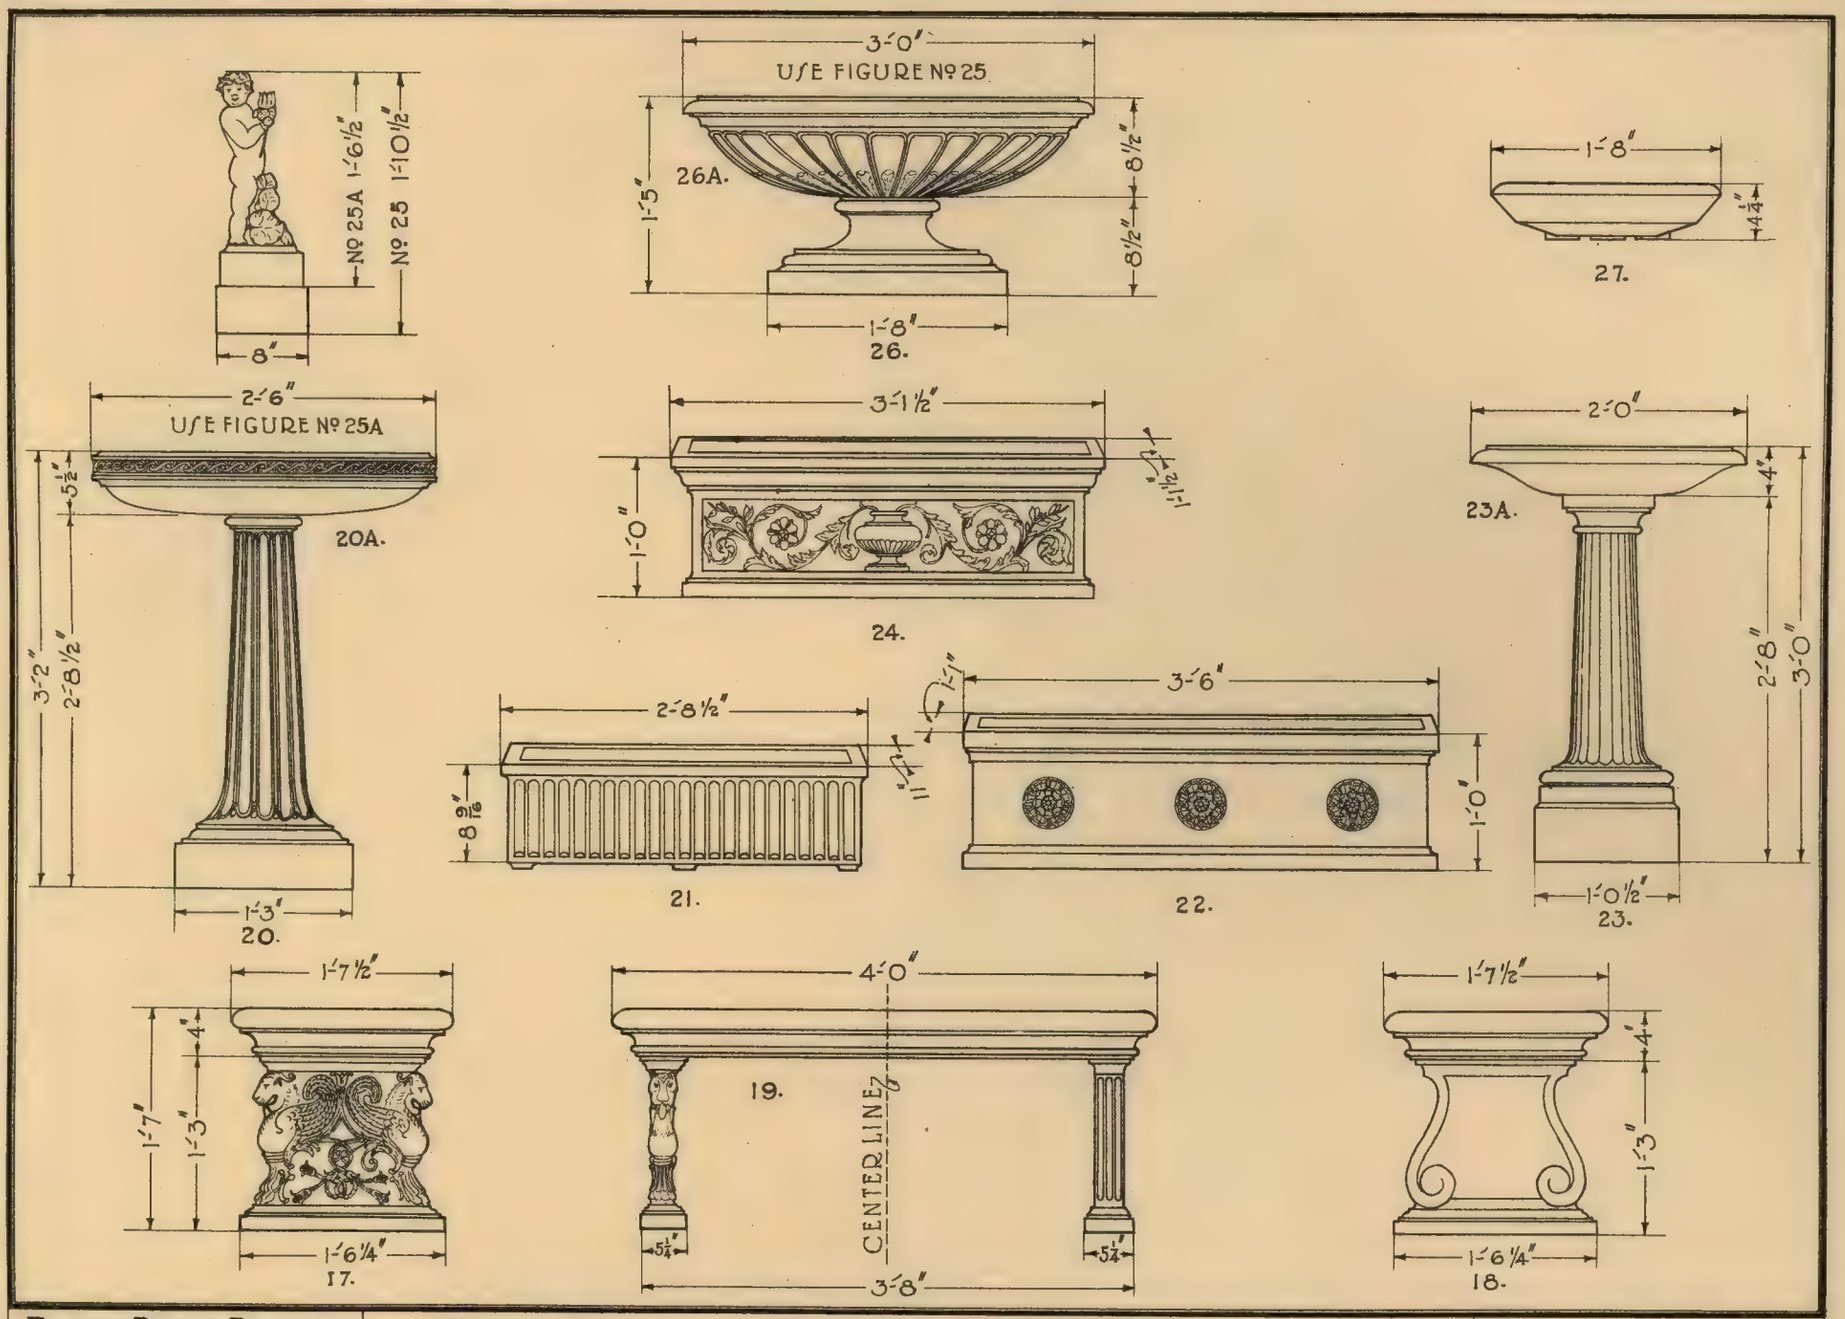

FLOWER BOXES-BENCHES AND BIRD BATHS ZN17 TO 27	THE WINKLE TERRA COTTA COMPANY SAINT LOUIS, MISSOURI.	PLATE NO. 24 SCALE ¾"=1'-0"

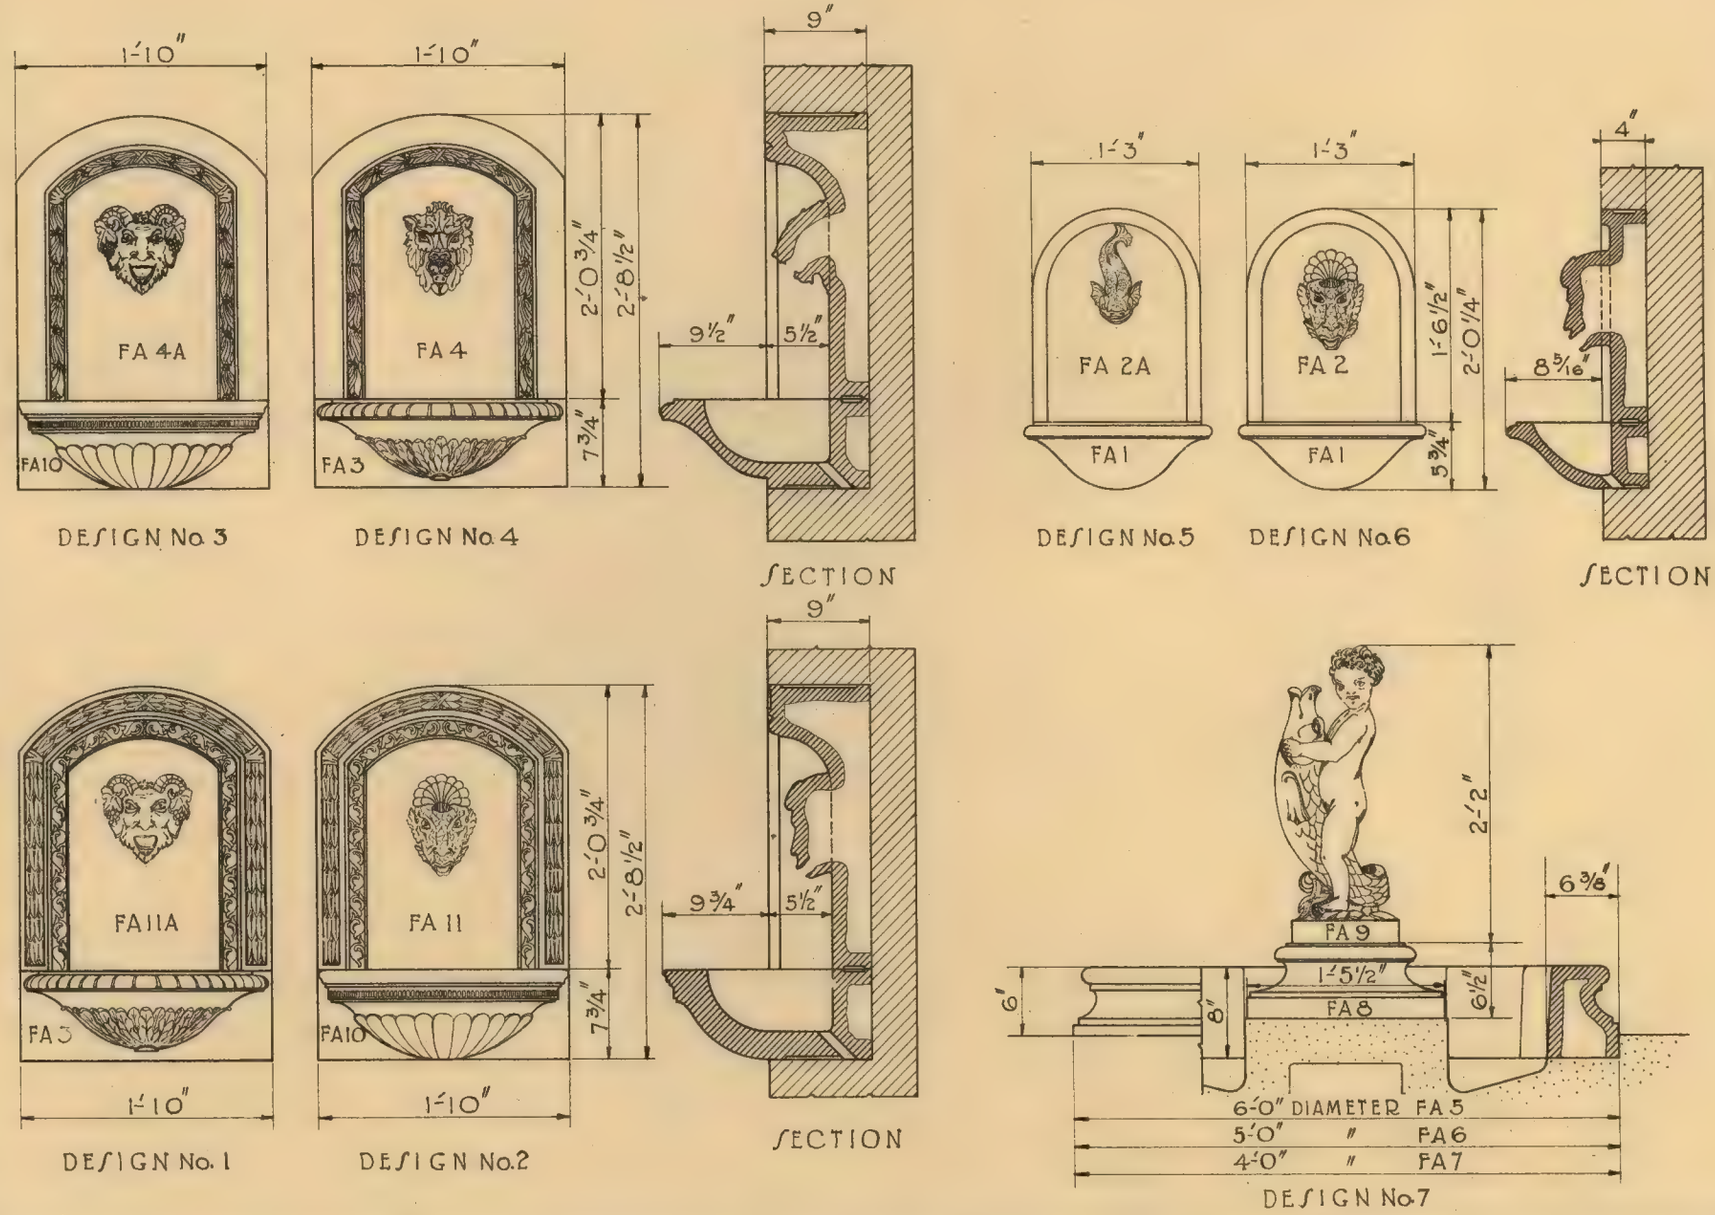

FOUNTAINS

THE WINKLE TERRA COTTA COMPANY
SAINT LOUIS, MISSOURI.

PLATE No. 25
SCALE 3/4"=1'-0"

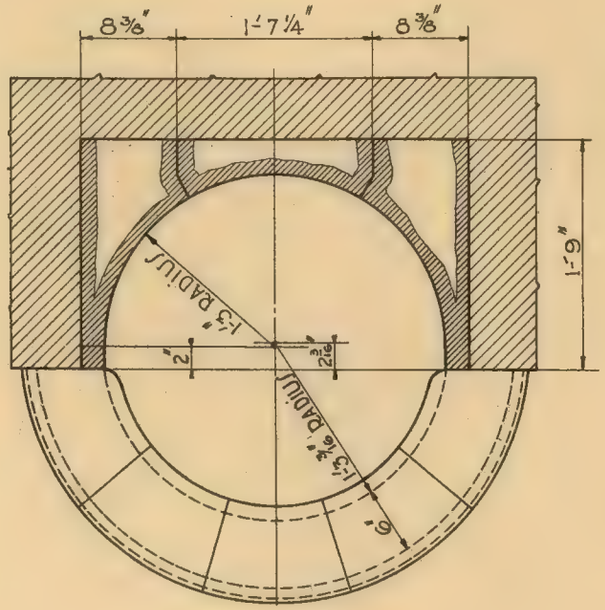

PLAN

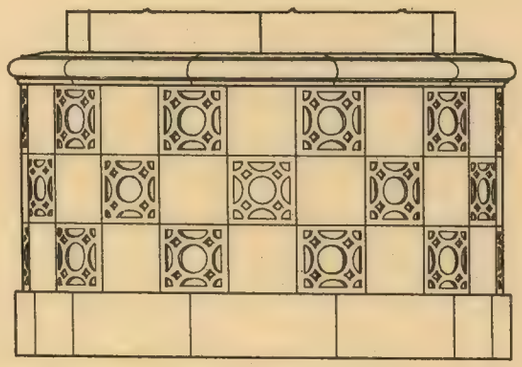

DESIGN No. 8

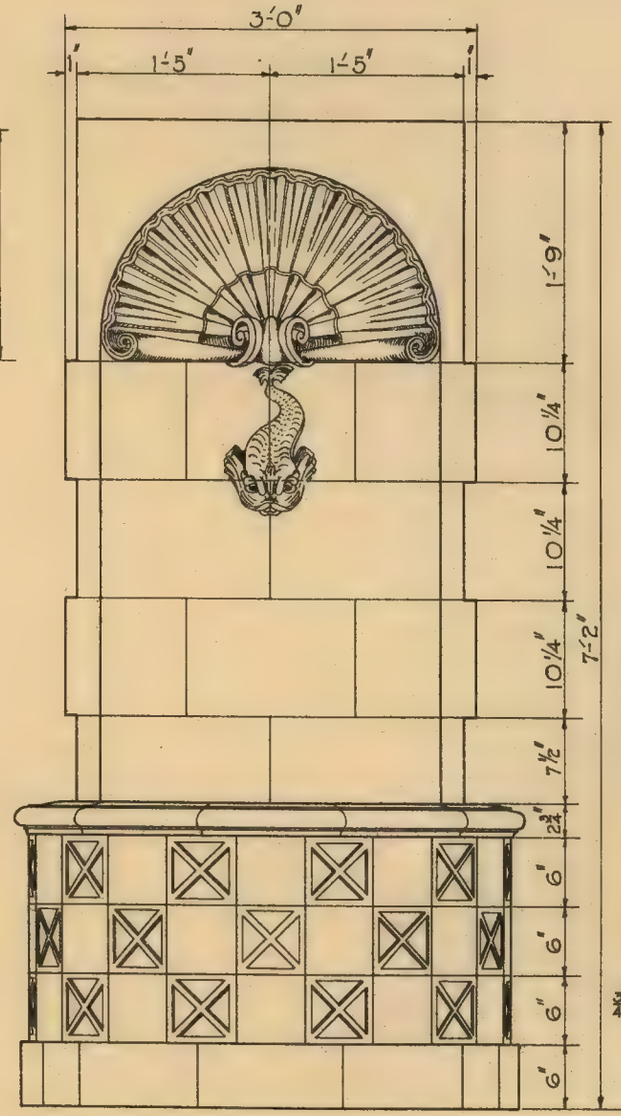

DESIGN No. 9

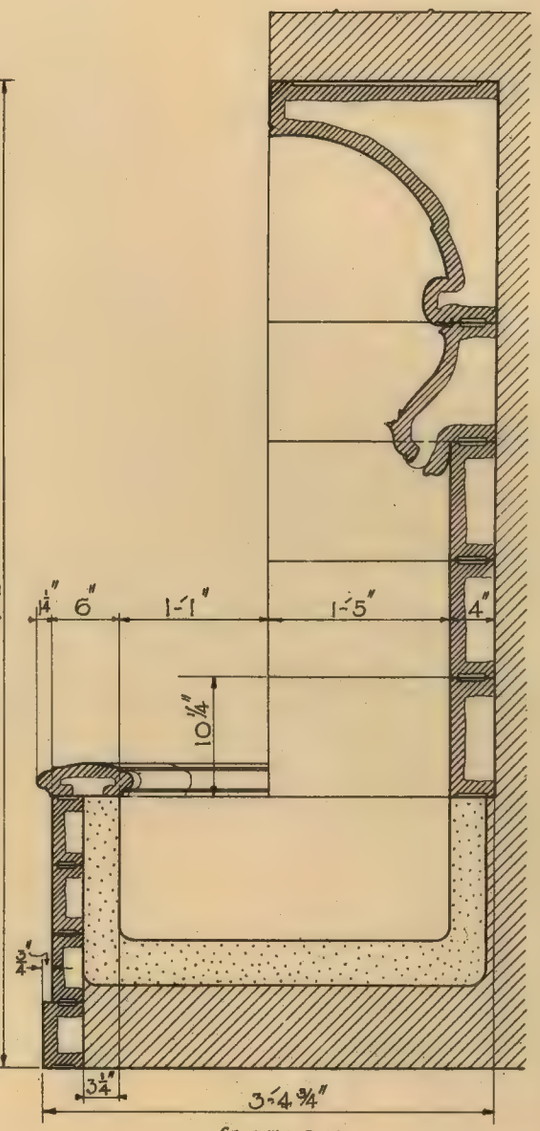

SECTION

FOUNTAINS

THE WINKLE TERRA COTTA COMPANY
SAINT LOUIS, MISSOURI.

PLATE No. 26
SCALE 3/4" = 1'-0"

MARK	BASE DIMENSIONS OUT SIDE	OPENING AT TOP	WORKS WITH FLUE LINING
ZL13	1'-6" DIAMETER	1'-0" DIAMETER	1'-0" DIAMETER
ZL14	1'-3" "	10" "	10" "
ZL15	1'-0" "	8" "	8" "
ZL16	1'-5¼" "	11" "	10" "
ZL17	1'-2¼" "	8" "	8" "
ZL18	1'-5⅝" x 1'-1½" SQUARE.	10½" "	9" x 1'-1" SQ.
ZL19	1'-1½" x 1'-1½" "	8" "	9" x 9" "
ZL20	1'-8½" DIAMETER	1'-0" "	1'-0" DIAMETER
ZL21	1'-6⅜" "	8¾" x 1'-0⅝"	9" x 1'-1"

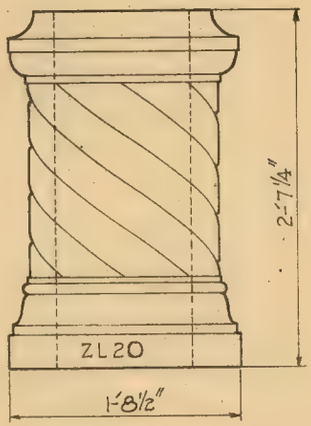

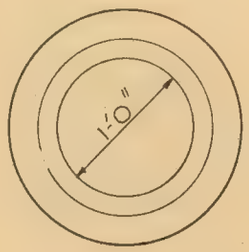

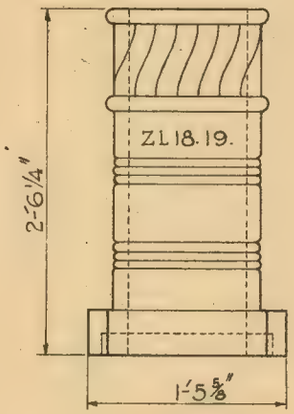

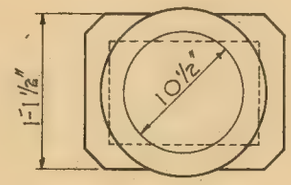

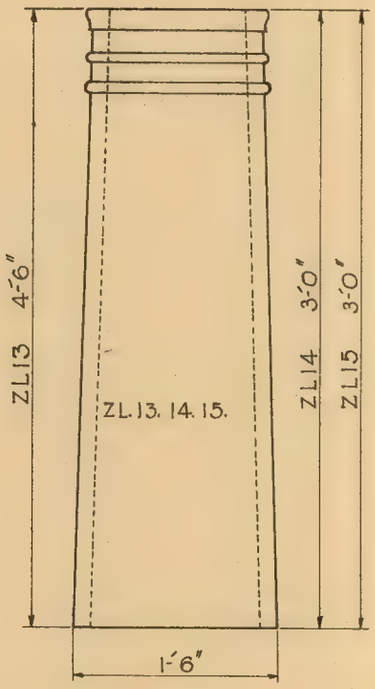

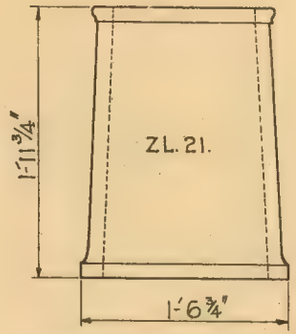

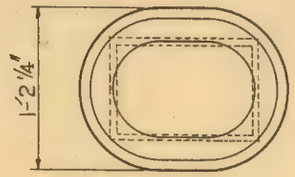

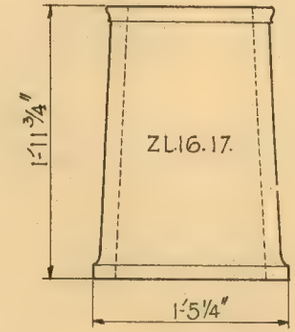

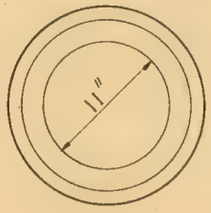

CHIMNEY TOPS

THE WINKLE TERRA COTTA COMPANY
SAINT LOUIS, MISSOURI.

PLATE NO. 27.
SCALE ¾" = 1'-0"

MARK	BASE DIMENSIONS OUT SIDE	OPENING AT TOP	WORKS WITH FLUE LINING
ZL1	1'-7" DIAMETER	1'-2" DIAMETER	1'-0" DIAMETER
ZL2	1'-5" "	1'-0" "	10" "
ZL3	1'-2" "	9" "	8" "
ZL4	2'-1½" "	1'-6" "	1'-6" "
ZL5	1'-8" x 1'-8" SQUARE	1'-0" "	1'-0" "
ZL6	1'-8" x 1'-8" "	1'-0" x 1'-0" SQ.	1'-1" x 1'-1" SQ.
ZL7	1'-5⅝" x 1'-5⅛" "	9" x 9" SQ.	9" x 9" SQ.
ZL8	1'-4" x 1'-4" "	9" x 9" SQ.	9" x 9" SQ.
ZL9	1'-6" DIAMETER	1'-0" DIAMETER	10" DIAMETER
ZL10	1'-4½" "	1'-0½" "	1'-0" "
ZL11	1'-2½" "	10" "	10" "
ZL12	1'-0½" "	8" "	8" "

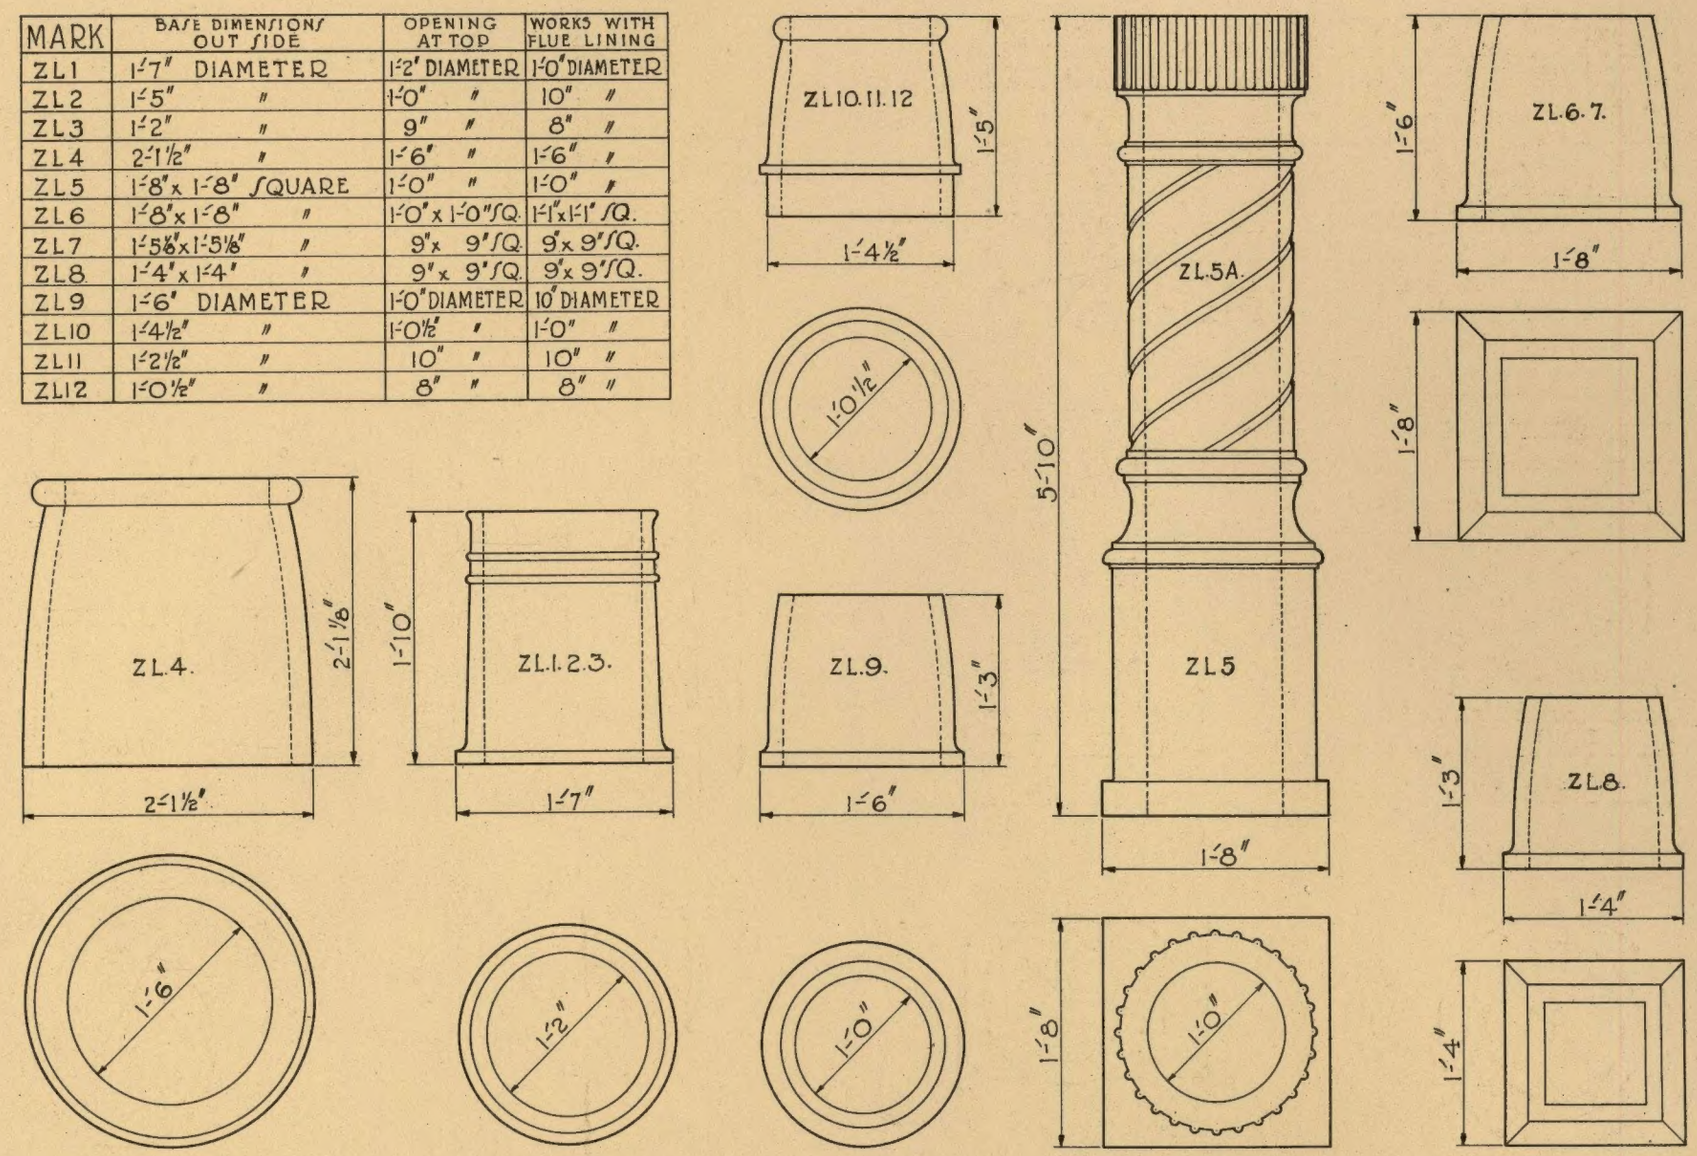

CHIMNEY TOPS

THE WINKLE TERRA COTTA COMPANY
SAINT LOUIS, MISSOURI.

PLATE No. 28
SCALE ¾" = 1'-0"